FILE NO.	ENGLISH	DESIGN TEAM	AECOM	ALLAMAKEE	COUNTY	PROJECT NUMBER	STPN-009-9(75)--2J-03	SHEET NUMBER	H.1

1:24:27 PM 1/5/2018 frankg P:\60553965\900-CAD-GIS\000007016\Design\CADD_Files\Sheet_files\SHT_03009075Z03_H01.dgn

FILE NO.	ENGLISH	DESIGN TEAM	AECOM	ALLAMAKEE	COUNTY	PROJECT NUMBER	STPN-009-9(75)--2J-03	SHEET NUMBER	H.2

1:24:32 PM 1/5/2018 frankg P:\60553965\900-CAD-GIS\000007016\Design\CADD_Files\Sheet_files\SHT_03009075Z03_H01.dgn

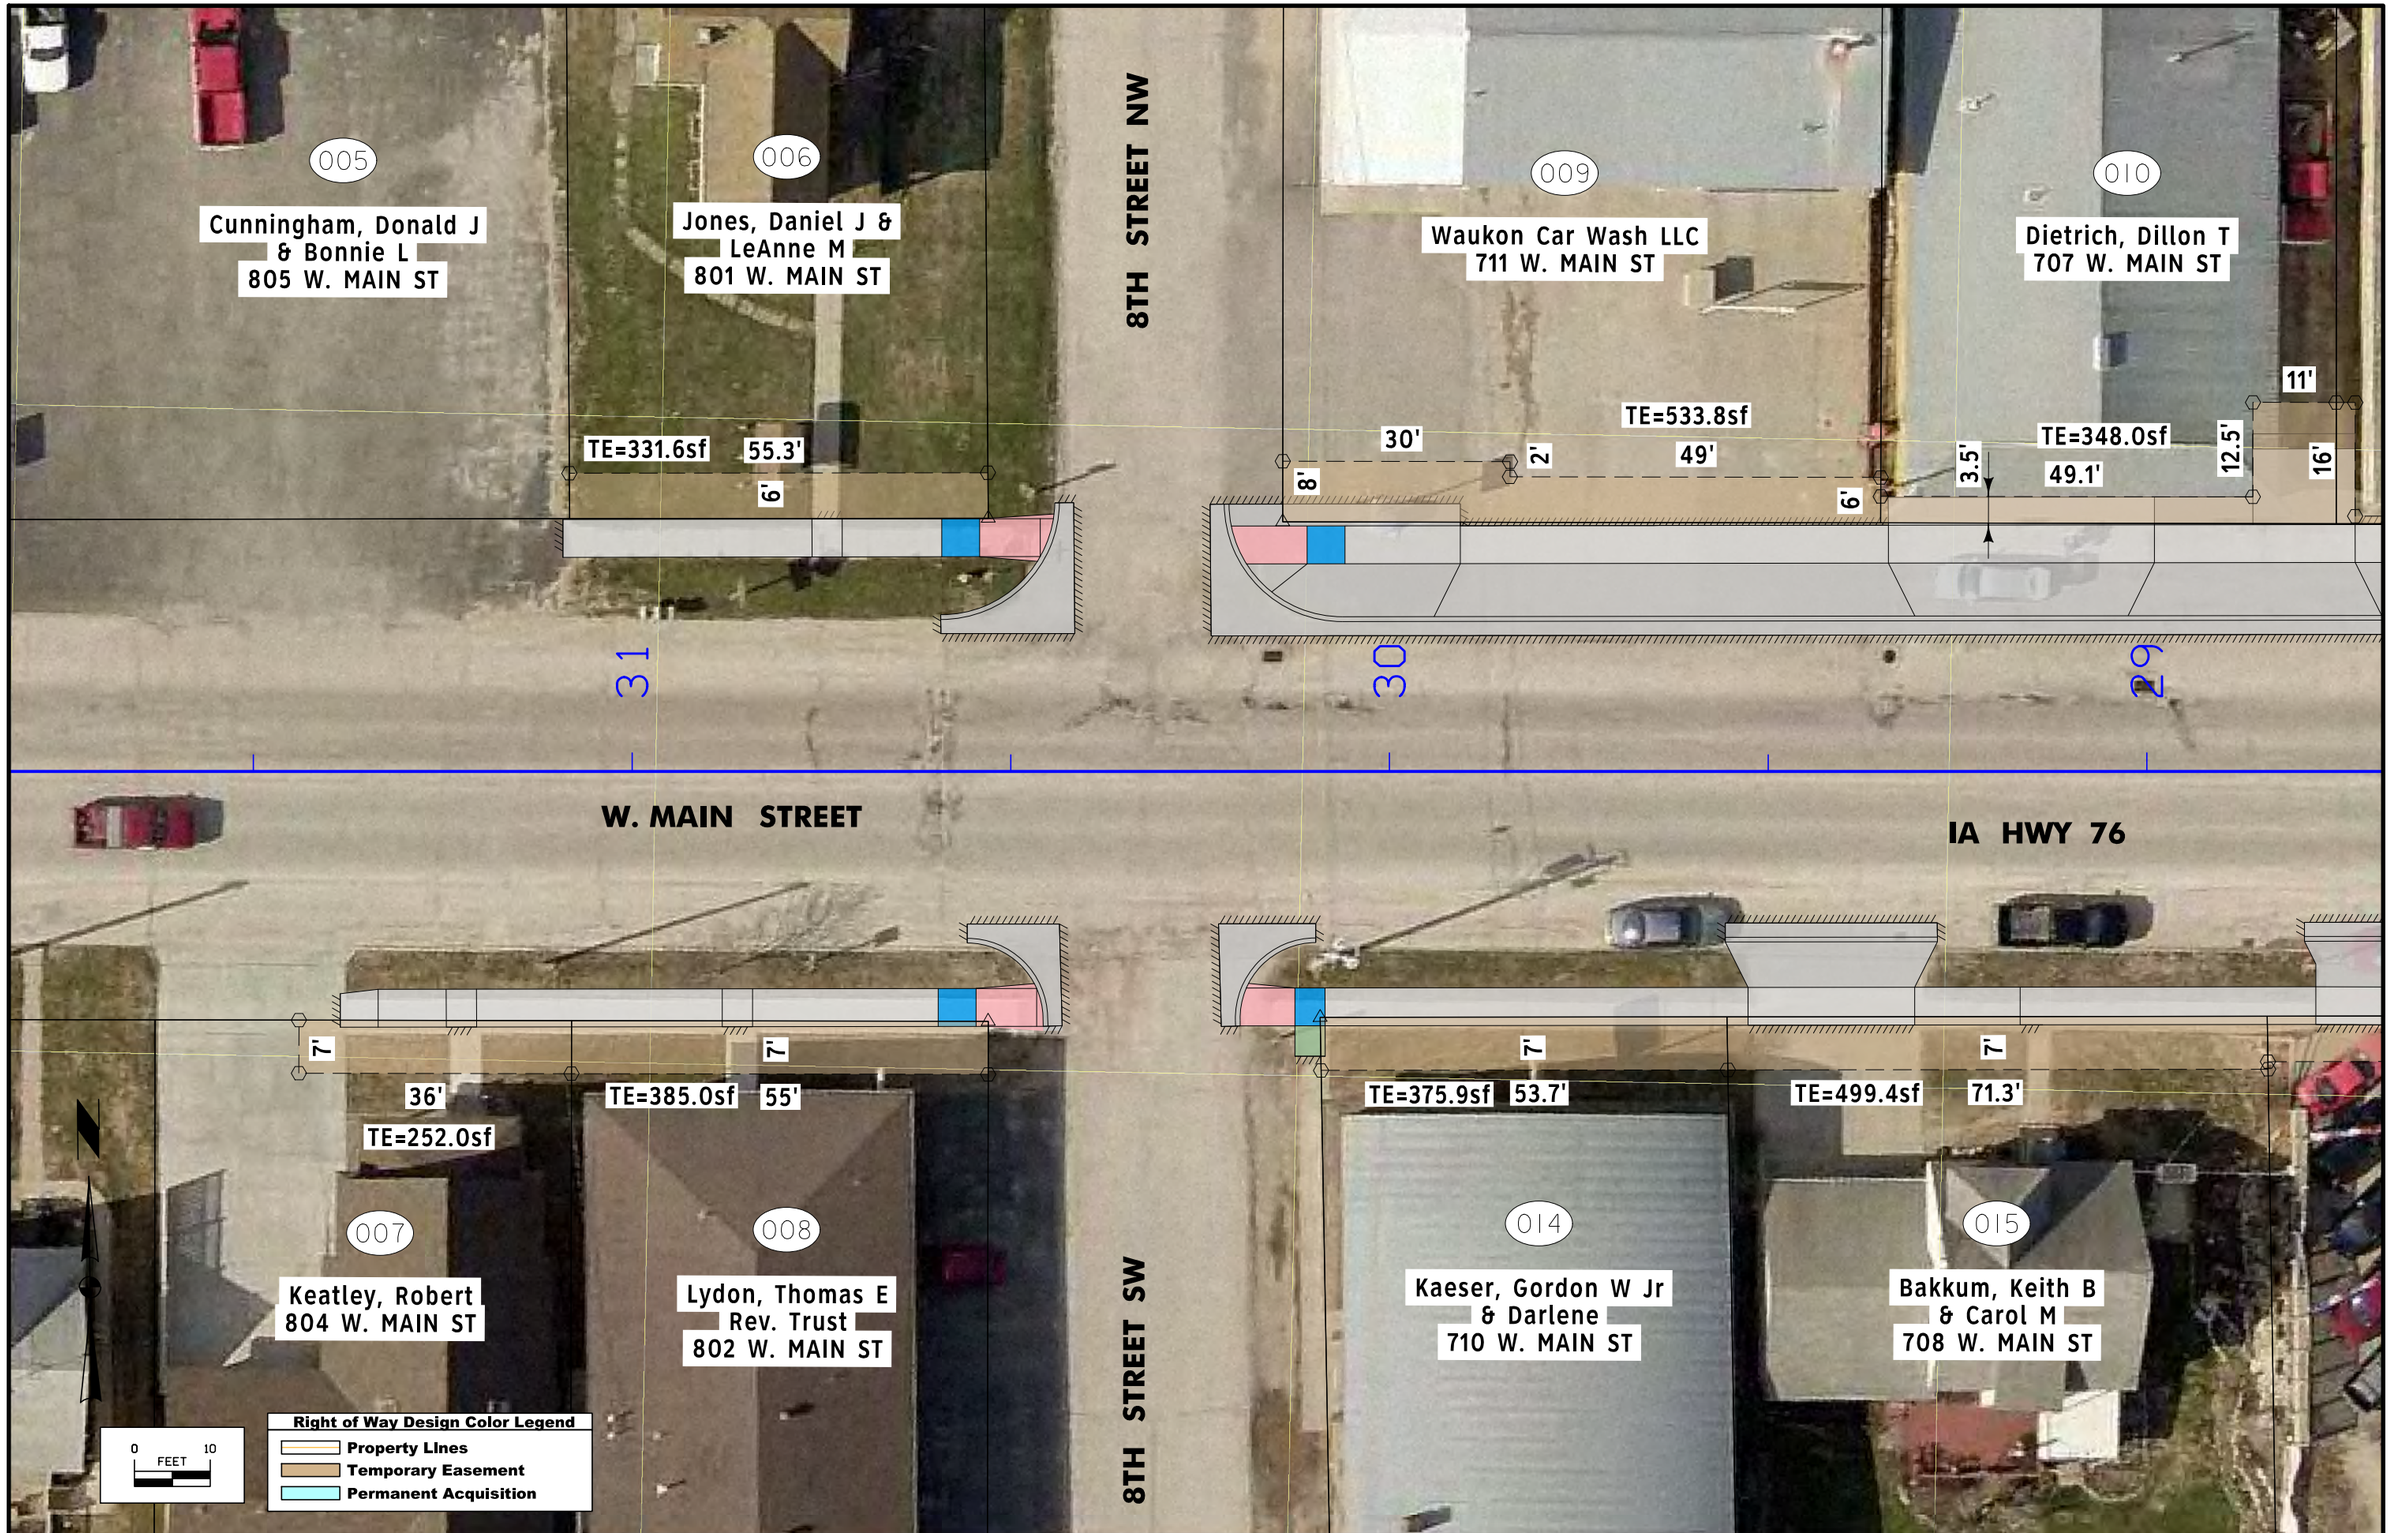

FILE NO.	ENGLISH	DESIGN TEAM	AECOM	ALLAMAKEE	COUNTY	PROJECT NUMBER	STPN-009-9(75)--2J-03	SHEET NUMBER	H.3

1:24:36 PM 1/5/2018 frankg P:\60553965\900-CAD-GIS\000007016\Design\CADD_Files\Sheet_files\SHT_03009075Z03_H01.dgn

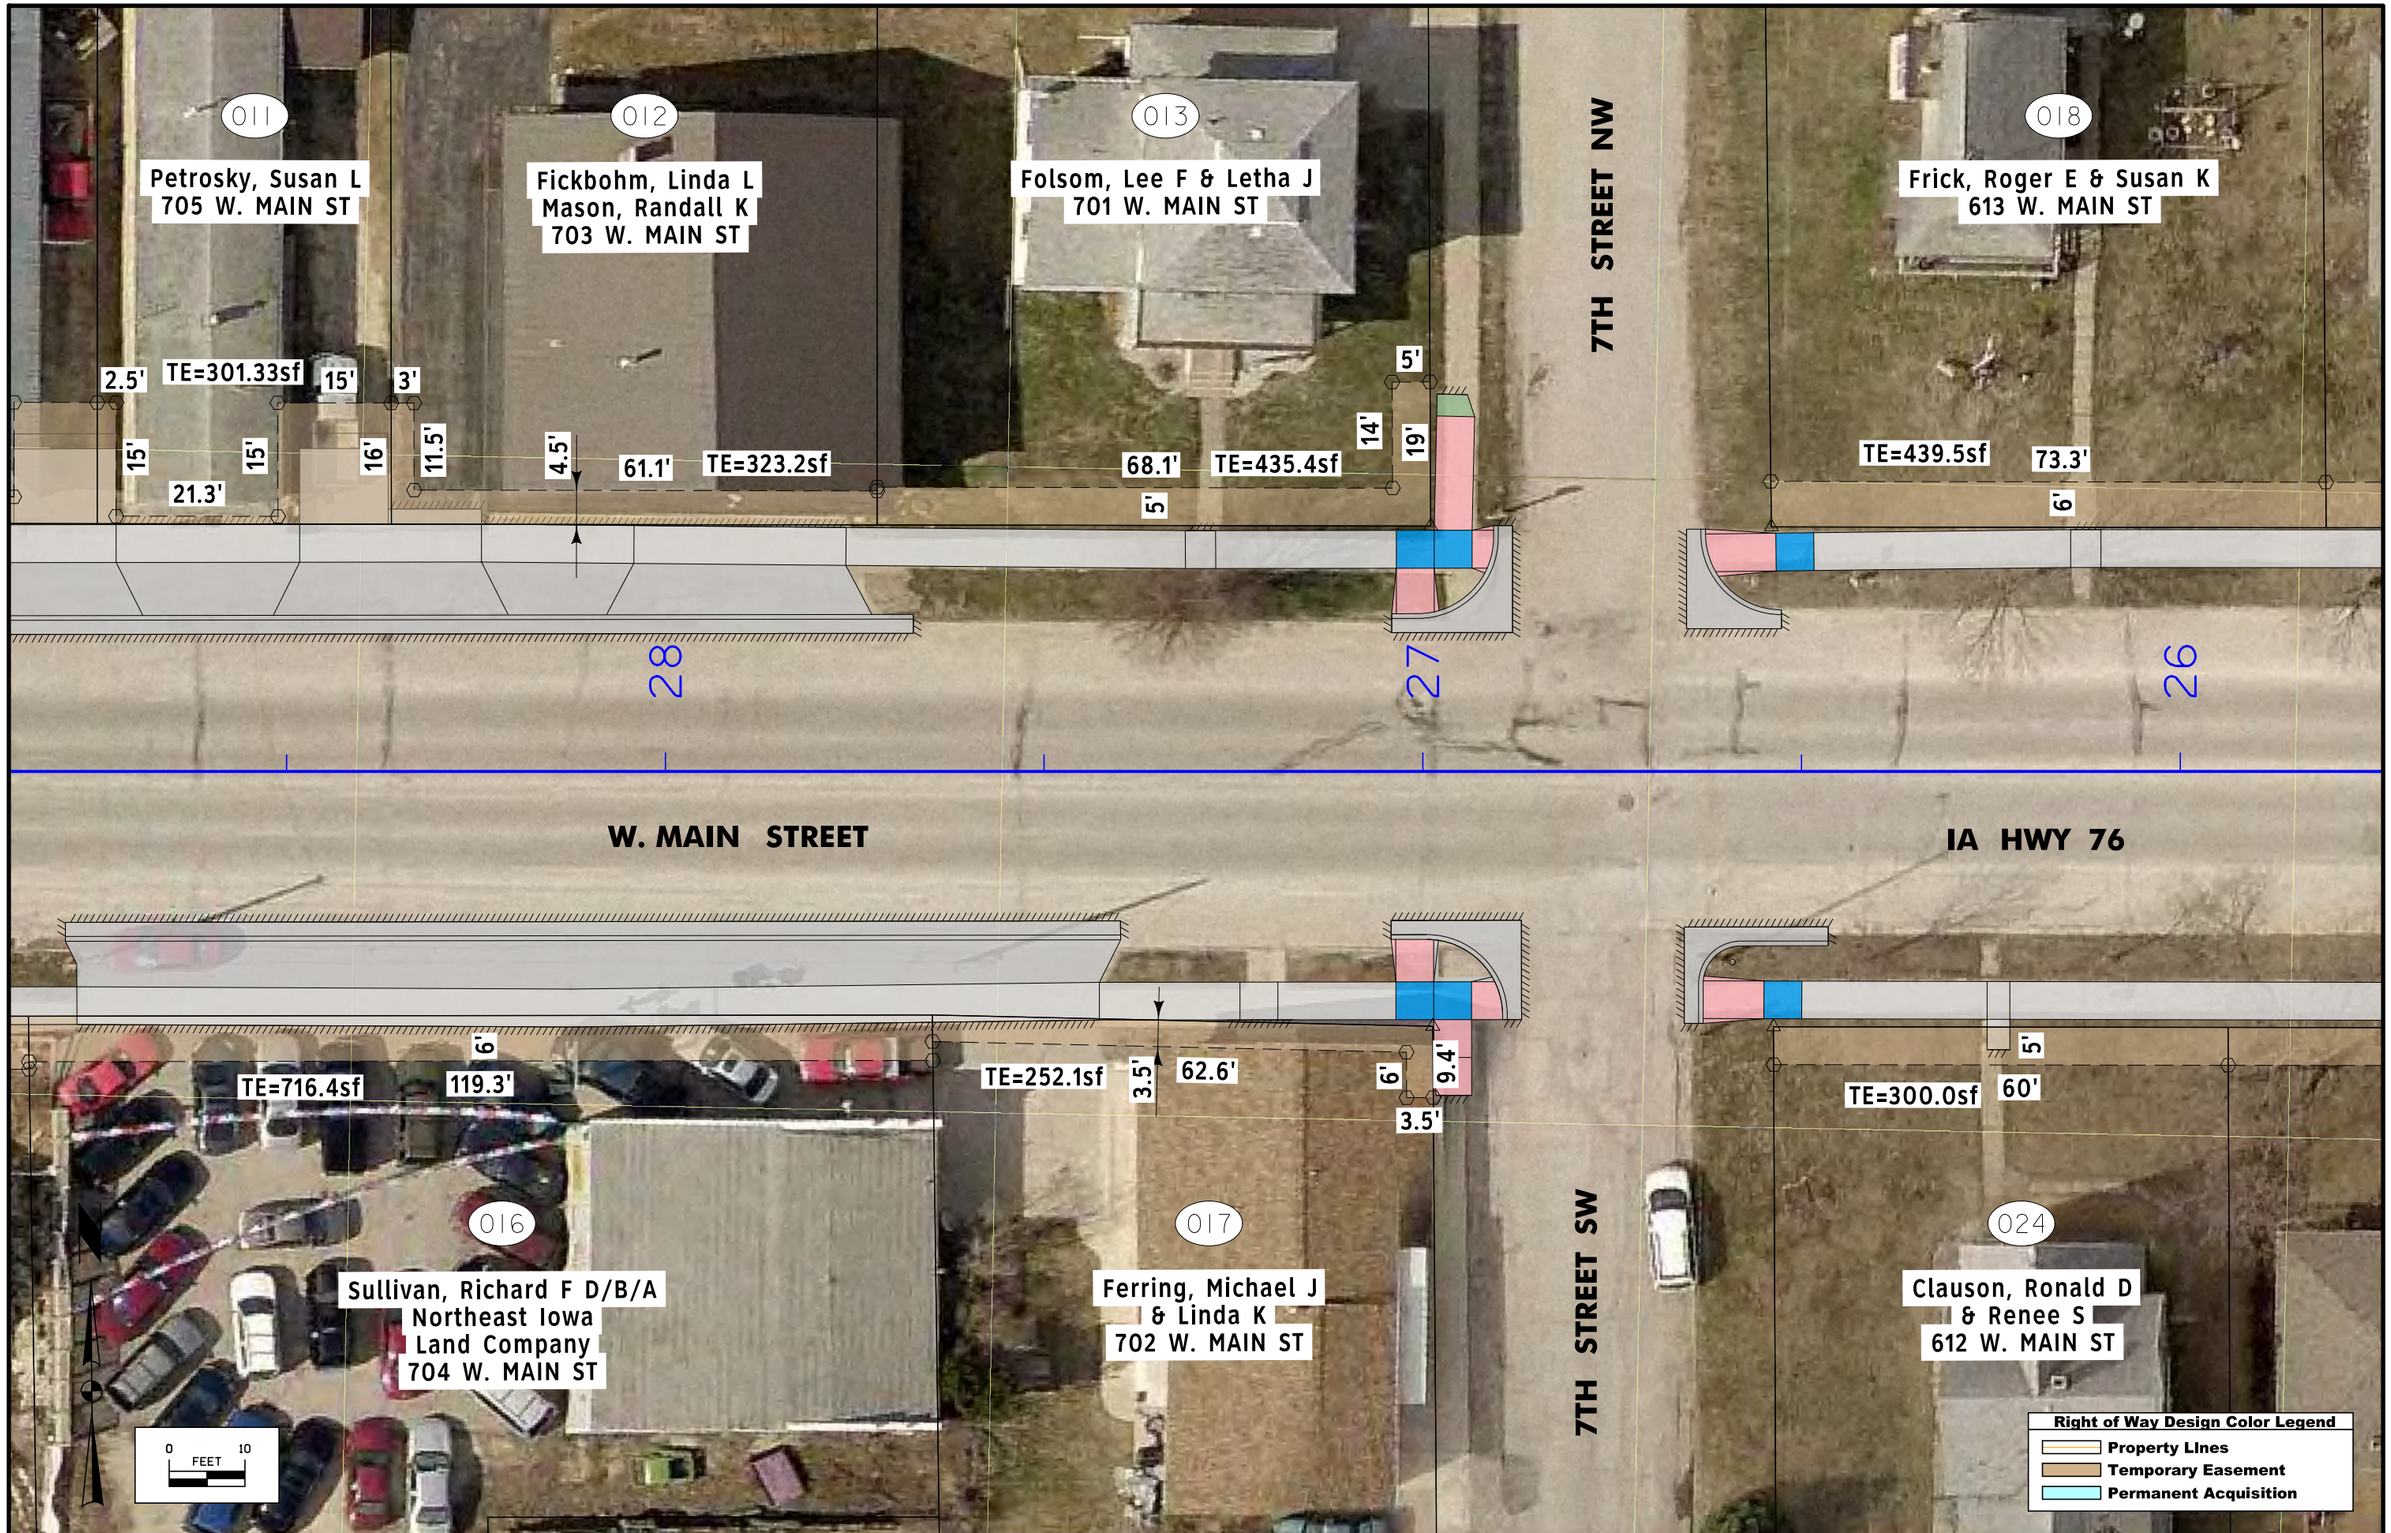

FILE NO.	ENGLISH	DESIGN TEAM	AECOM	ALLAMAKEE	COUNTY	PROJECT NUMBER	STPN-009-9(75)--2J-03	SHEET NUMBER	H.4

1:24:40 PM 1/5/2018 frankg P:\60553965\900-CAD-GIS\000007016\Design\CADD_Files\Sheet_files\SHT_03009075Z03_H01.dgn

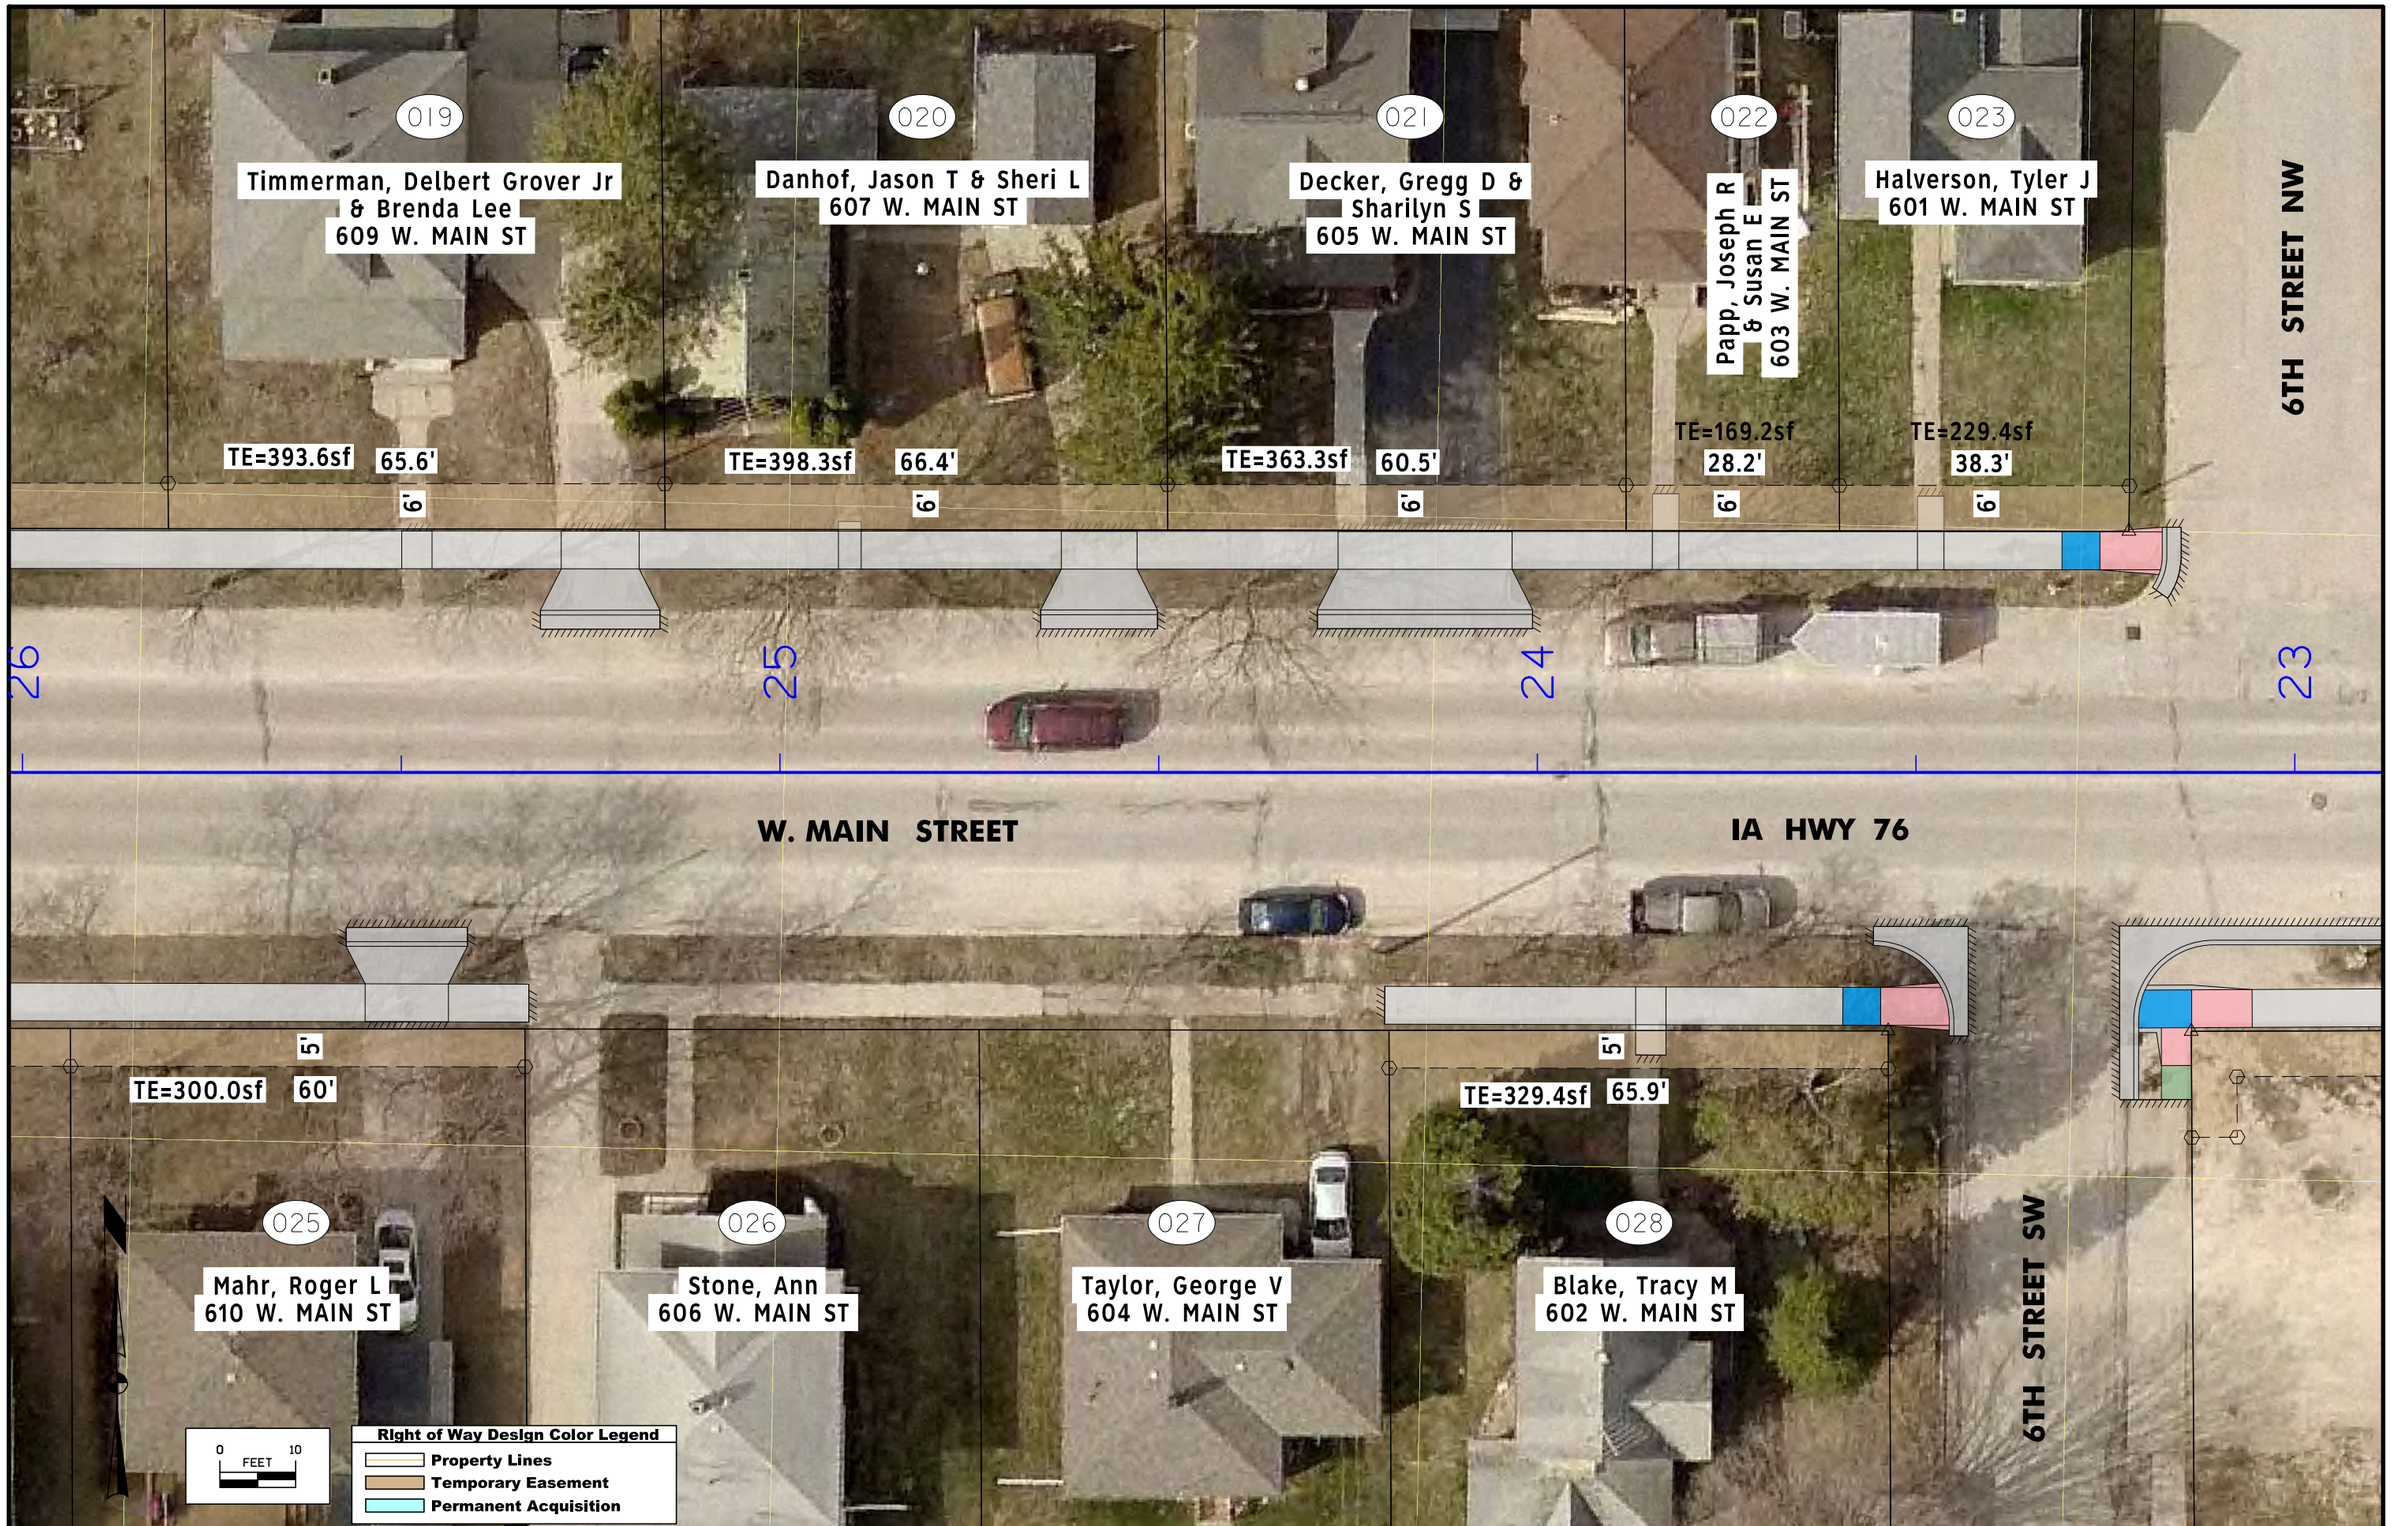

FILE NO.	ENGLISH	DESIGN TEAM	AECOM	ALLAMAKEE	COUNTY	PROJECT NUMBER	STPN-009-9(75)--2J-03	SHEET NUMBER	H.5

1:24:44 PM 1/5/2018 frankg P:\60553965\900-CAD-GIS\000007016\Design\CADD_Files\Sheet_files\SHT_03009075Z03_H01.dgn

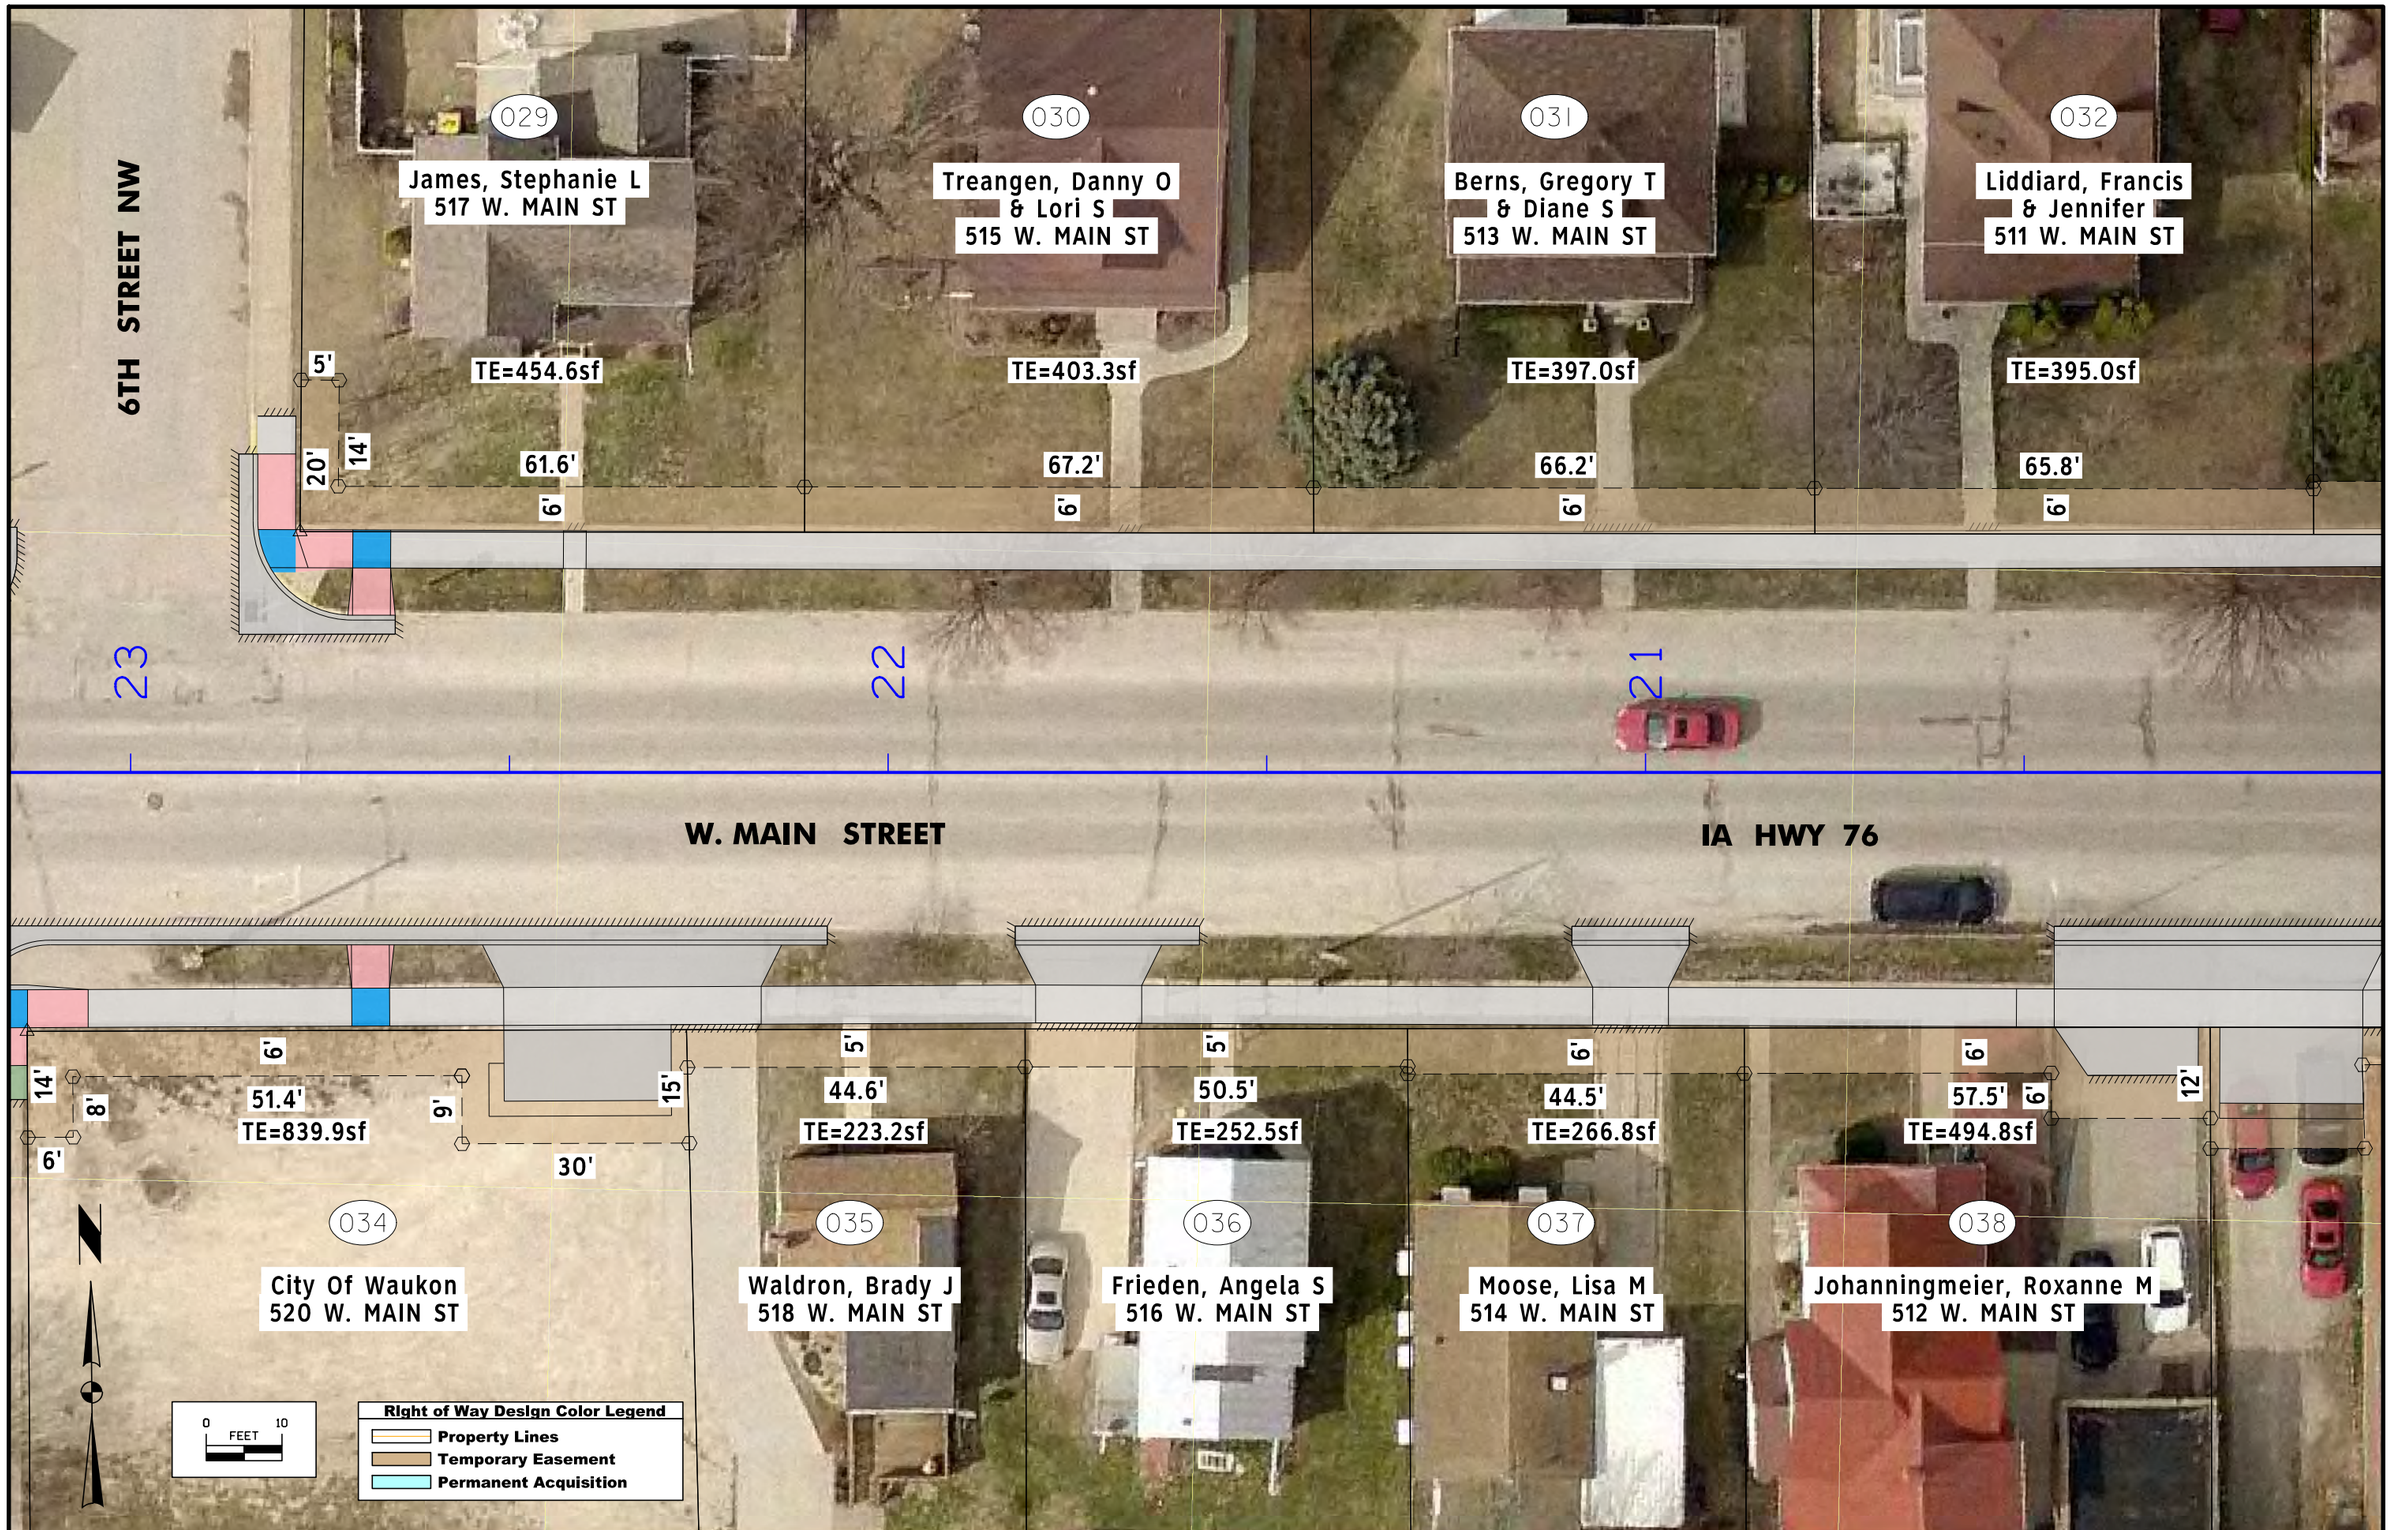

FILE NO.	ENGLISH	DESIGN TEAM	AECOM	ALLAMAKEE	COUNTY	PROJECT NUMBER	STPN-009-9(75)--2J-03	SHEET NUMBER	H.6

1:24:47 PM 1/5/2018 frankg P:\60553965\900-CAD-GIS\000007016\Design\CADD_Files\Sheet_files\SHT_03009075Z03_H01.dgn

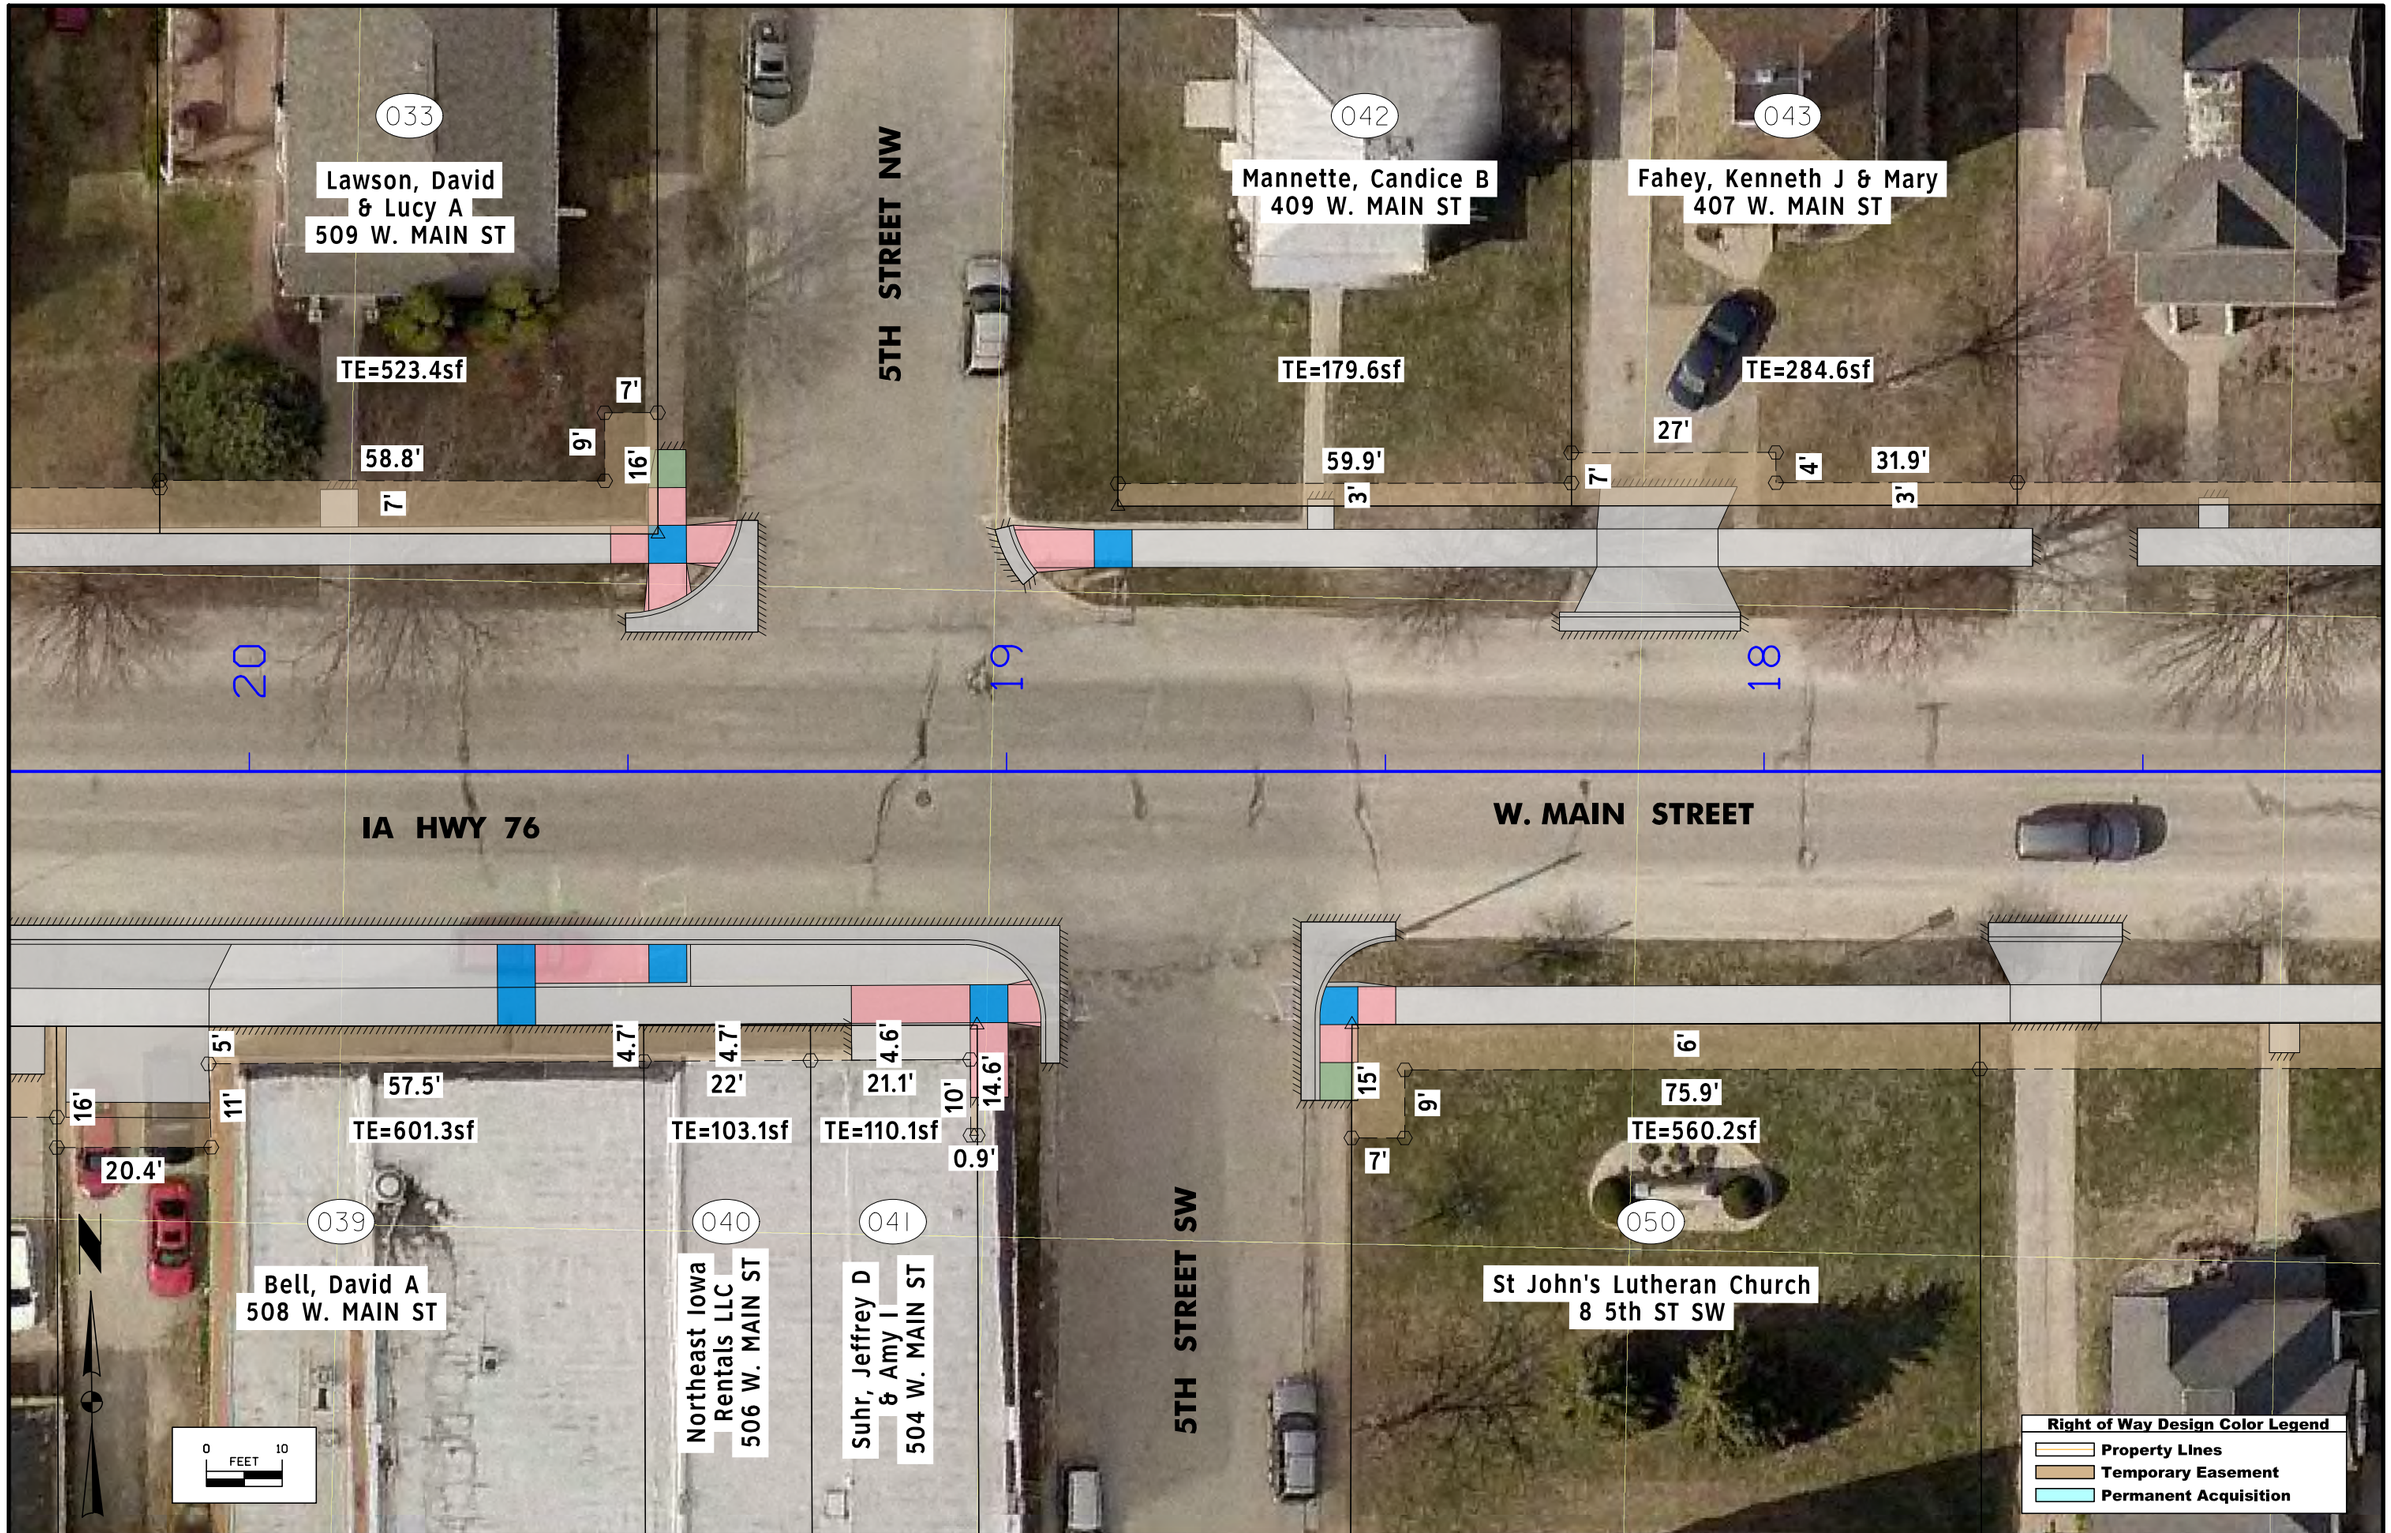

FILE NO.	ENGLISH	DESIGN TEAM	AECOM	ALLAMAKEE	COUNTY	PROJECT NUMBER	STPN-009-9(75)--2J-03	SHEET NUMBER	H.7

1:24:51 PM 1/5/2018 frankg P:\60553965\900-CAD-GIS\000007016\Design\CADD_Files\Sheet_files\SHT_03009075Z03_H01.dgn

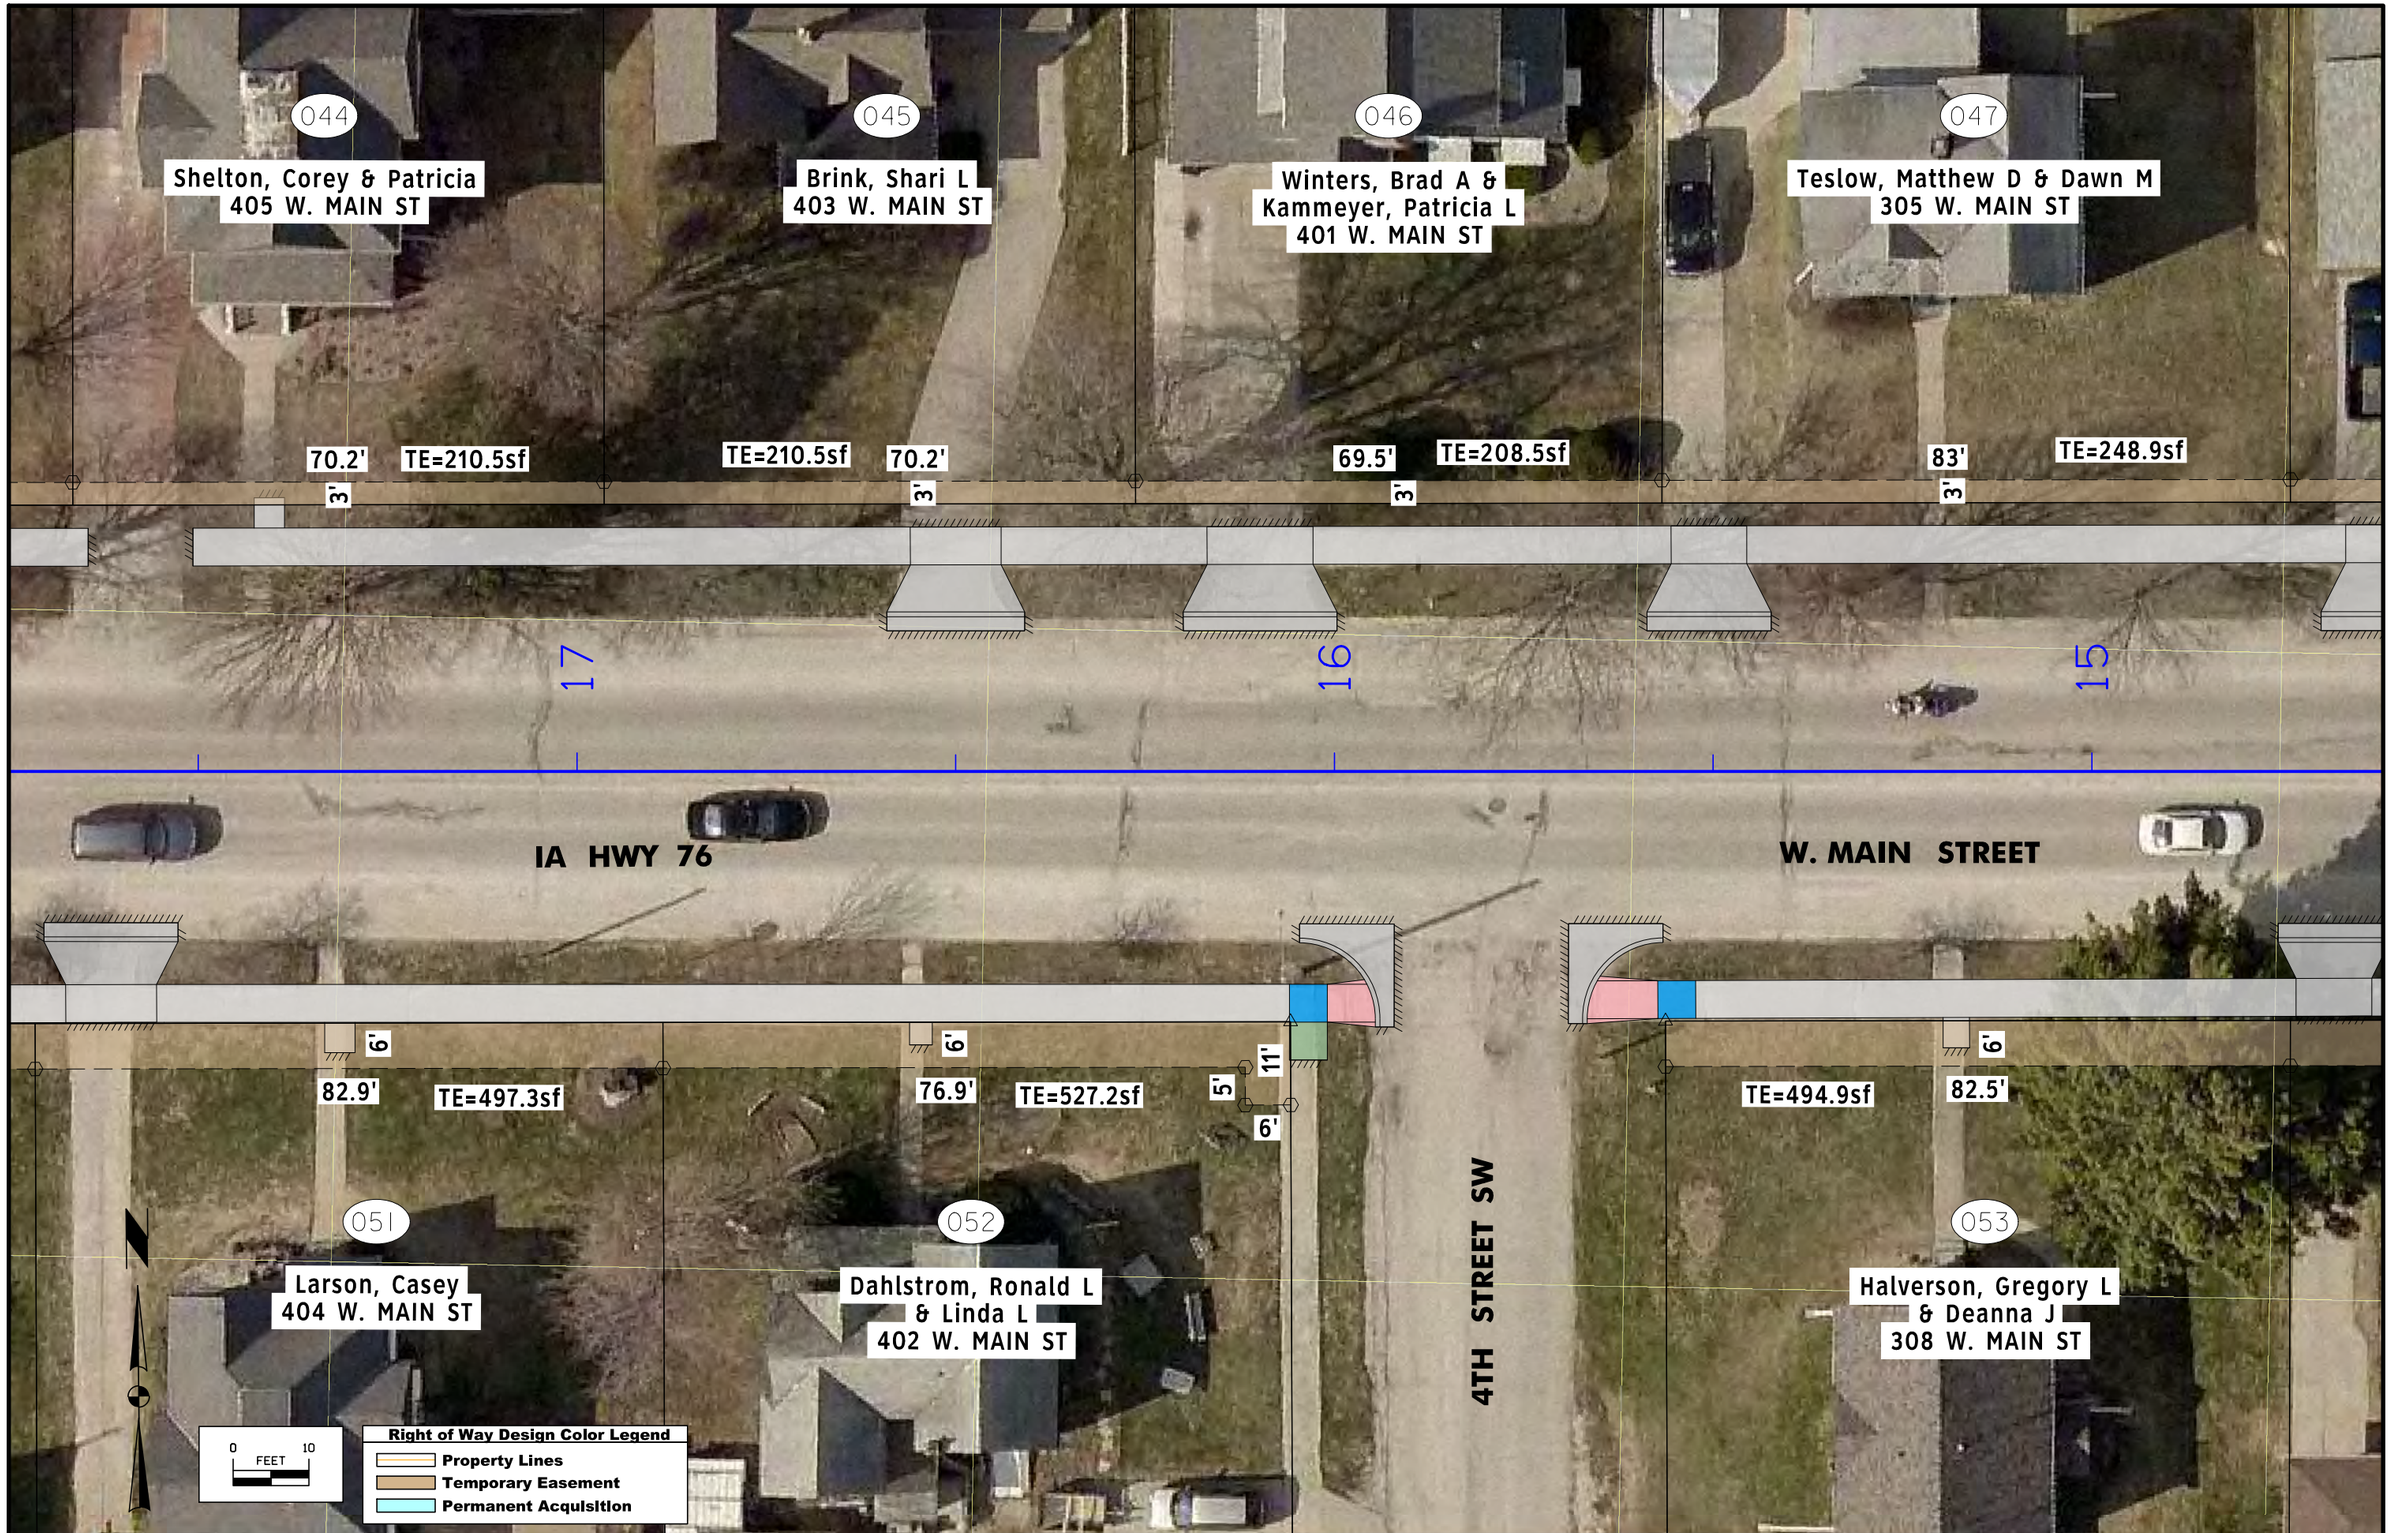

FILE NO.	ENGLISH	DESIGN TEAM	AECOM	ALLAMAKEE	COUNTY	PROJECT NUMBER	STPN-009-9(75)--2J-03	SHEET NUMBER	H.8

1:24:56 PM 1/5/2018 frankg P:\60553965\900-CAD-GIS\000007016\Design\CADD_Files\Sheet_files\SHT_03009075Z03_H01.dgn

048
Watkins, Michelle K
Rev. Trust
303 W. MAIN ST

049
Mark, Kenneth D
& Rose Ann
403 W. MAIN ST

056
Northwestern Bell Tele
5 3rd ST NW

3RD STREET NW

TE=247.1sf
82.3'
3'
18'
13'
10'
TE=480.8sf
58.3'
3'
6'
9'
12'
6'
12'
9'
64.1'
TE=264.3sf
3'

14
13
12

IA HWY 76
W. MAIN STREET

PI Sta 12+81.75

6'
56.7'
TE=339.6sf
6'
102.3'
TE=704.2sf
9'
15'
6'
8'
TE=658.3sf
82.3'

054
Funk, Andrea L
306 W. MAIN ST

055
Wilkes, Jeffrey M
& Anna M
304 W. MAIN ST

3RD STREET SW

059
First Presbyterian Church
208 W. MAIN ST

0 FEET 10

Right of Way Design Color Legend
- Property LInes
- Temporary Easement
- Permanent Acquisition

FILE NO.	ENGLISH	DESIGN TEAM	AECOM	ALLAMAKEE	COUNTY	PROJECT NUMBER	STPN-009-9(75)--2J-03	SHEET NUMBER	H.9

1:25:00 PM 1/5/2018 frankg P:\60553965\900-CAD-GIS\000007016\Design\CADD_Files\Sheet_files\SHT_03009075Z03_H01.dgn

057

Potter, Jeanie; McCabe, Deborah
Opfer, Douglas G; Opfer, John V
203 W. MAIN ST

058

Farmers & Merchants
Savings Bank
201 W. MAIN ST

2ND STREET NW

78.1'

3'

TE=234.2sf

95.1'

3'

TE=309.4sf

3'

5'

8'

11

10

9

IA HWY 76

W. MAIN STREET

8'

TE=1338.1sf

160.3'

14'

6'

4'

060

First Presbyterian Church
204 W. MAIN ST

2ND STREET SW

0 FEET 10

Right of Way Design Color Legend

- Property Lines
- Temporary Easement
- Permanent Acquisition

FILE NO.	ENGLISH	DESIGN TEAM	AECOM	ALLAMAKEE	COUNTY	PROJECT NUMBER	STPN-009-9(75)--2J-03	SHEET NUMBER	H.10

1:25:04 PM 1/5/2018 frankg P:\60553965\900-CAD-GIS\000007016\Design\CADD_Files\Sheet_files\SHT_03009075Z03_H01.dgn

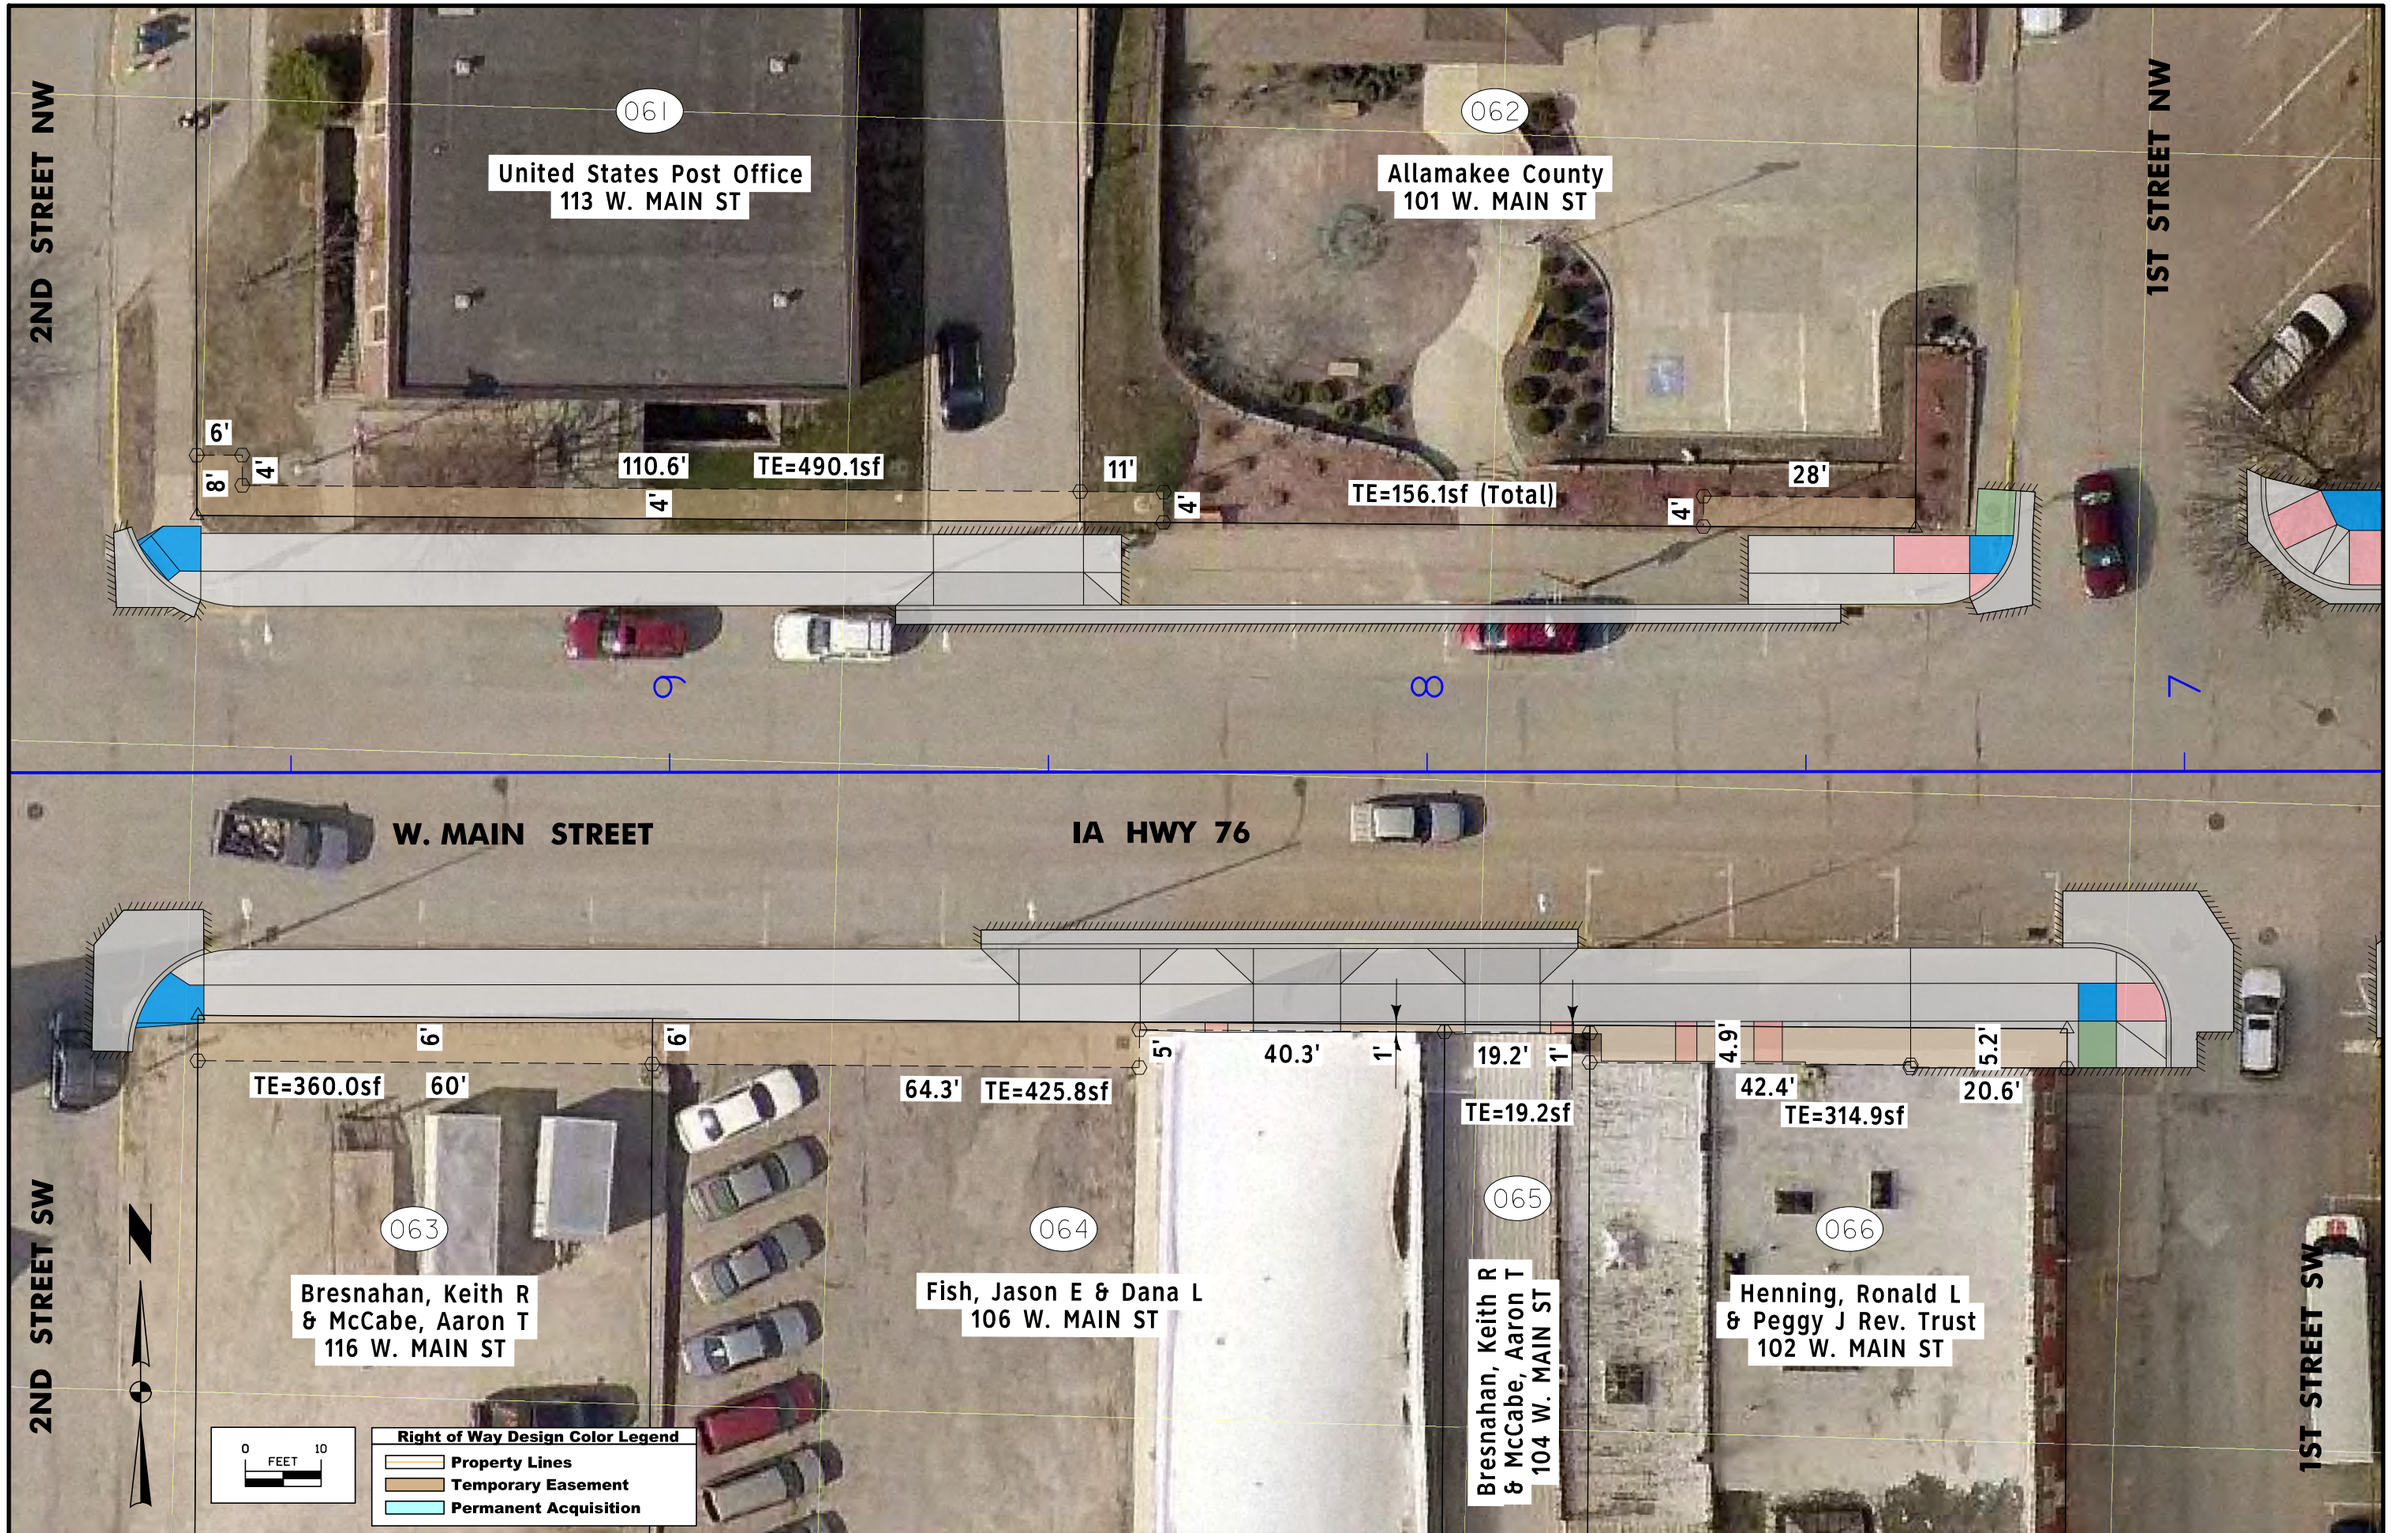

FILE NO.	ENGLISH	DESIGN TEAM	AECOM	ALLAMAKEE	COUNTY	PROJECT NUMBER	STPN-009-9(75)--2J-03	SHEET NUMBER	H.II

1:25:09 PM 1/5/2018 frankg P:\60553965\900-CAD-GIS\000007016\Design\CADD_Files\Sheet_files\SHT_03009075Z03_H01.dgn

FILE NO.	ENGLISH	DESIGN TEAM	AECOM	ALLAMAKEE	COUNTY	PROJECT NUMBER	STPN-009-9(75)--2J-03	SHEET NUMBER	H.12

1:25:13 PM 1/5/2018 frankg P:\60553965\900-CAD-GIS\000007016\Design\CADD_Files\Sheet_files\SHT_03009075Z03_H01.dgn

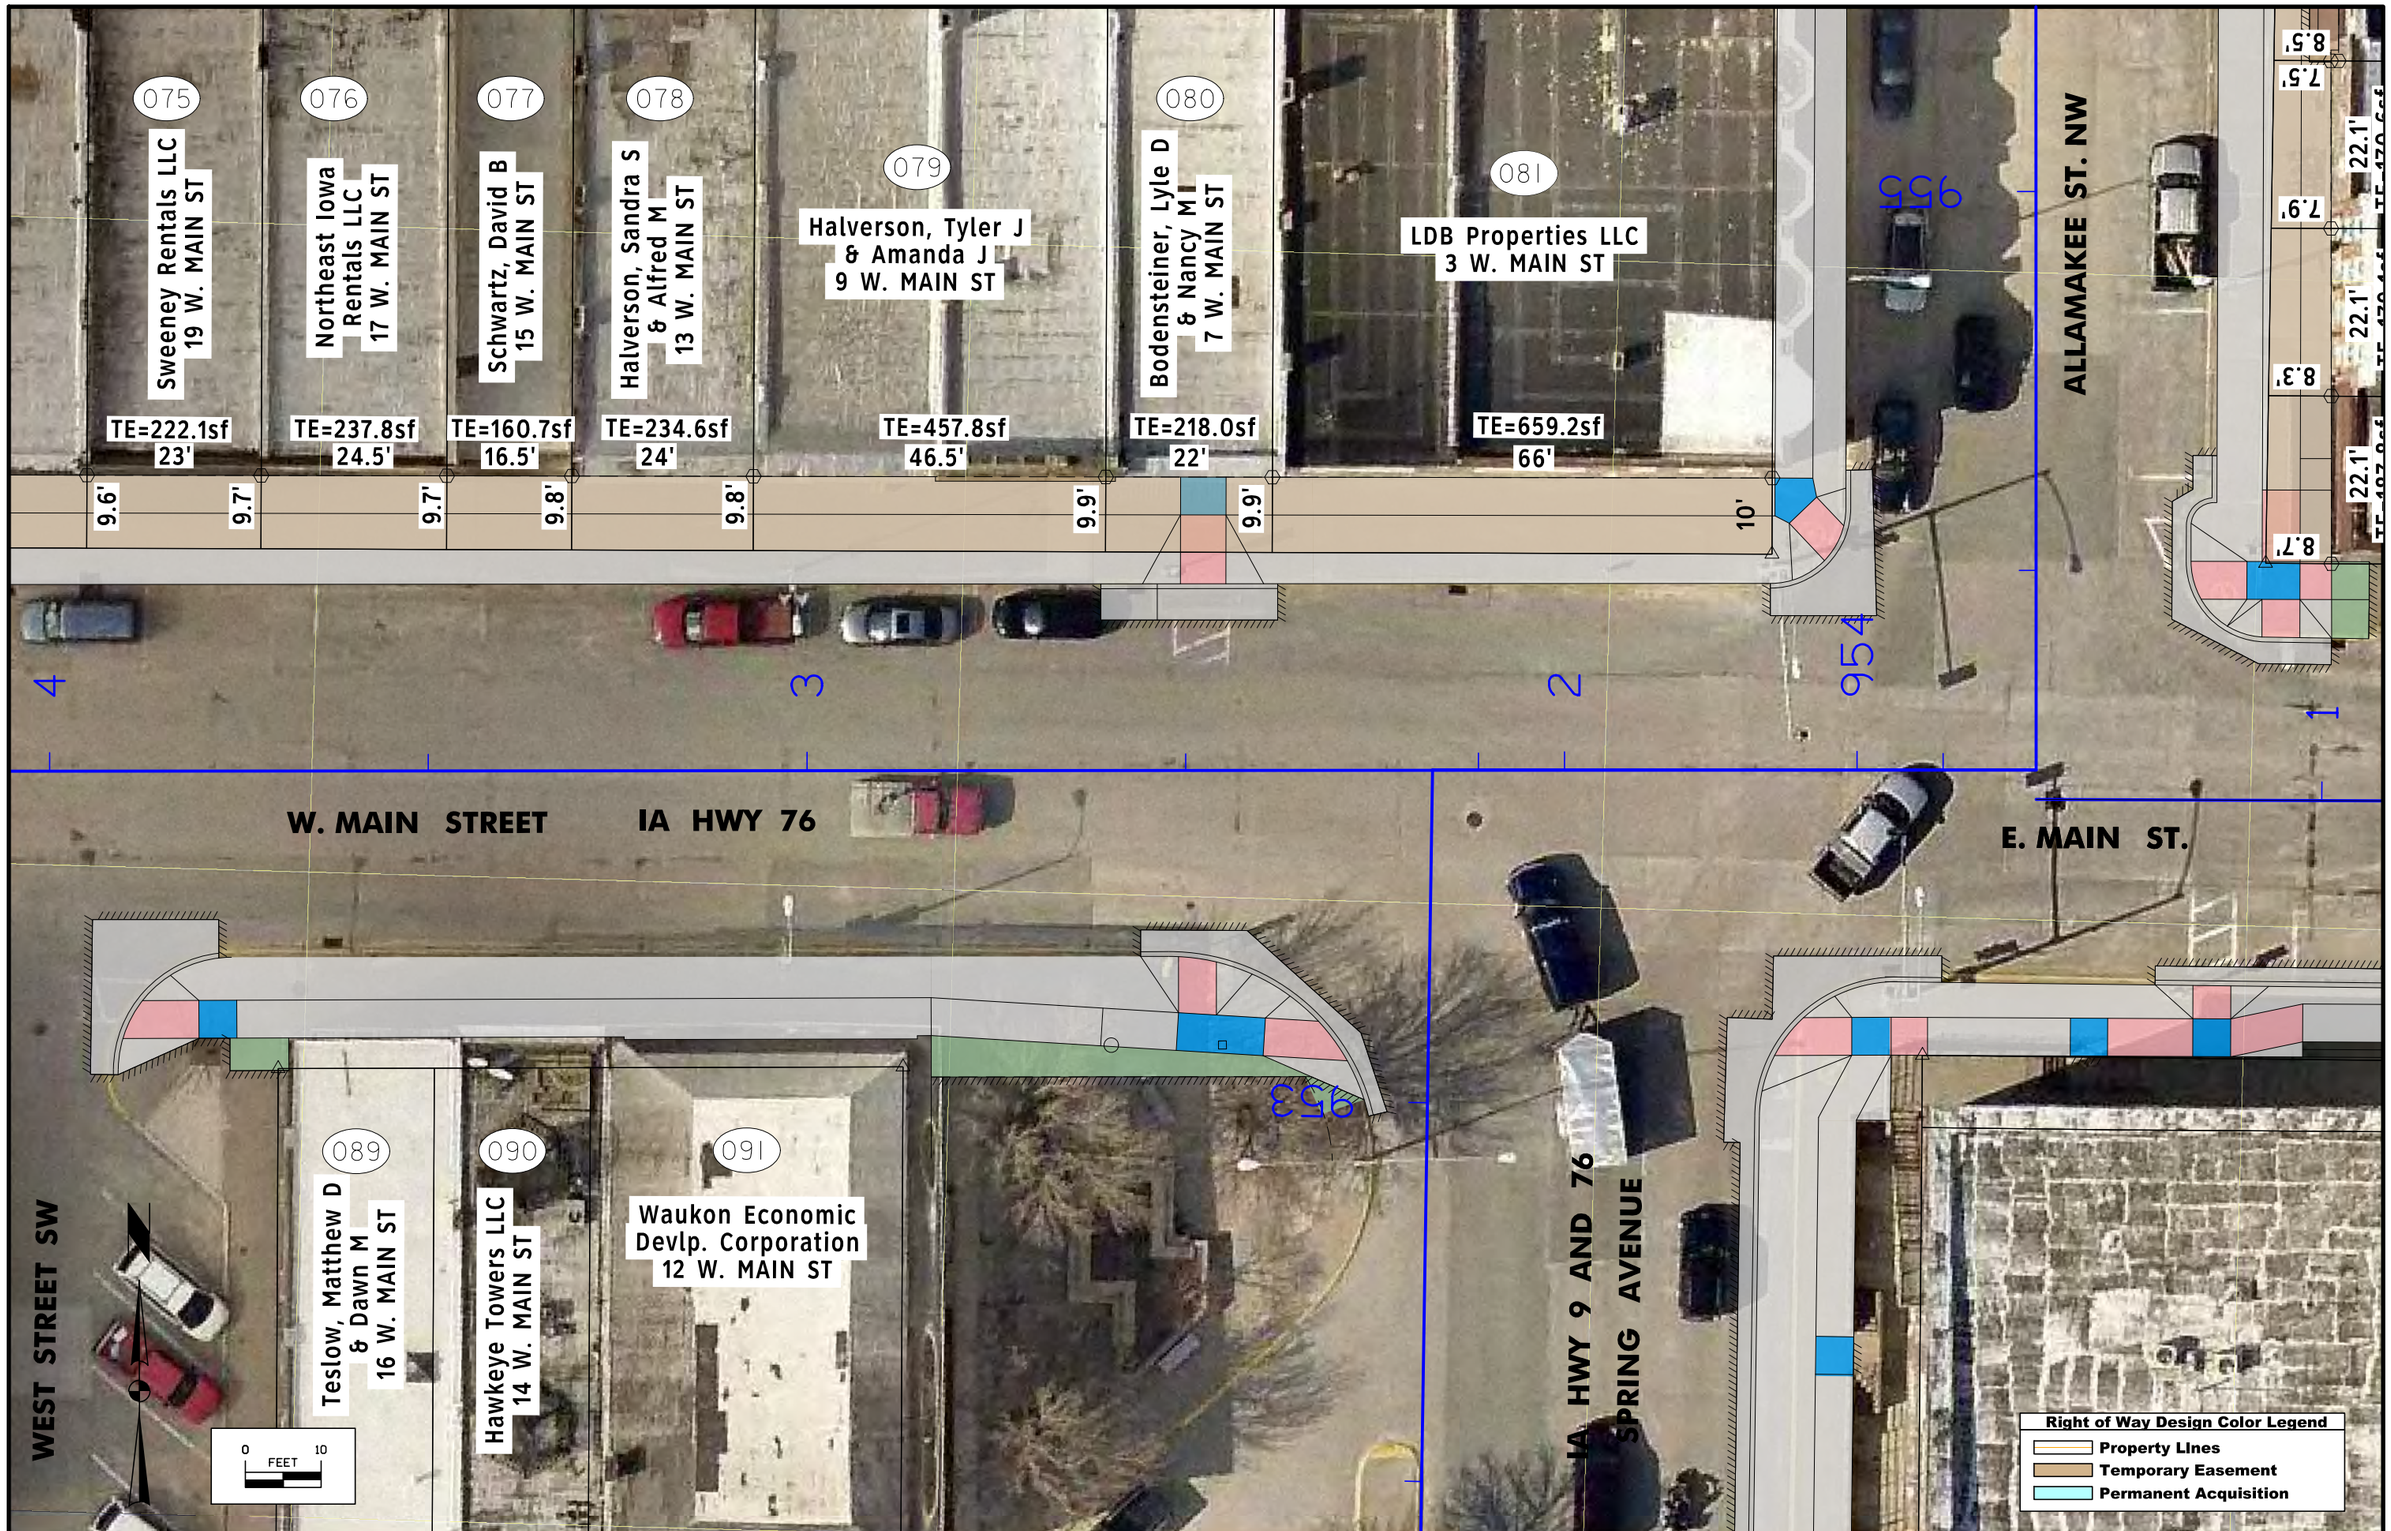

FILE NO.	ENGLISH	DESIGN TEAM	AECOM	ALLAMAKEE	COUNTY	PROJECT NUMBER	STPN-009-9(75)--2J-03	SHEET NUMBER	H.13

1:25:17 PM 1/5/2018 frankg P:\60553965\900-CAD-GIS\000007016\Design\CADD_Files\Sheet_files\SHT_03009075Z03_H01.dgn

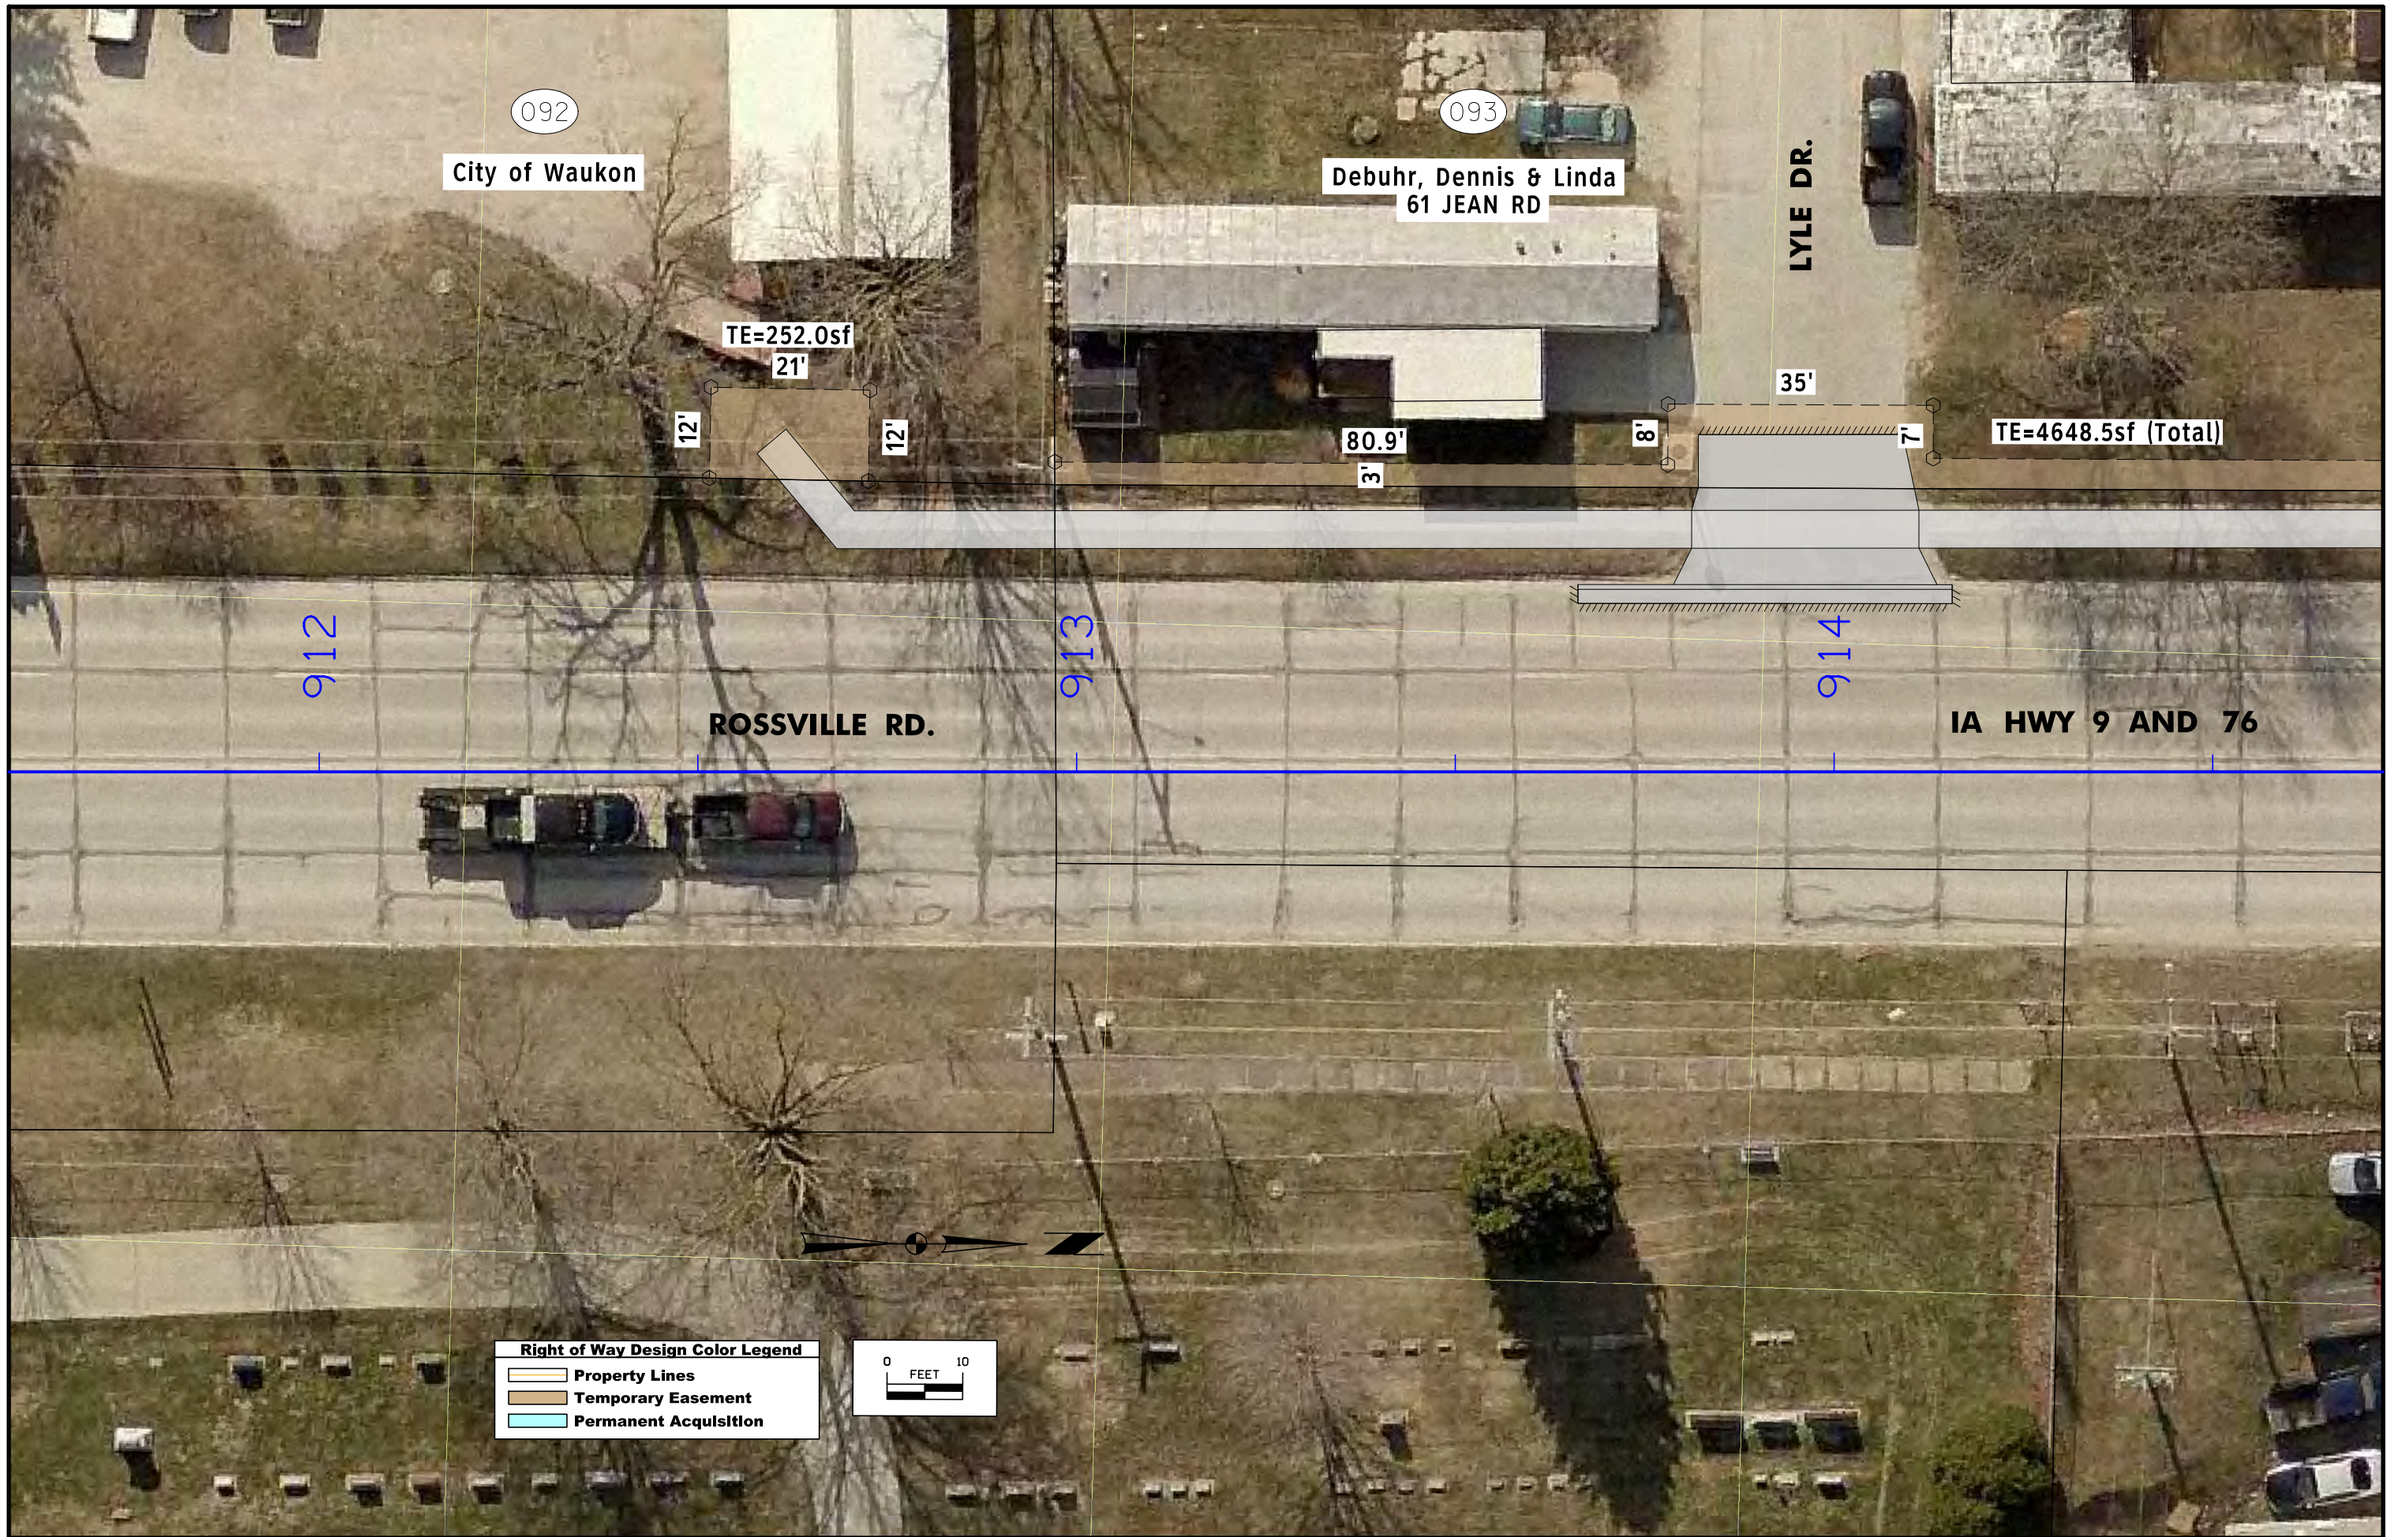

FILE NO.	ENGLISH	DESIGN TEAM	AECOM	ALLAMAKEE	COUNTY	PROJECT NUMBER	STPN-009-9(75)--2J-03	SHEET NUMBER	H.14

1:25:22 PM 1/5/2018 frankg P:\60553965\900-CAD-GIS\000007016\Design\CADD_Files\Sheet_files\SHT_03009075Z03_H01.dgn

FILE NO.	ENGLISH	DESIGN TEAM	AECOM	ALLAMAKEE	COUNTY	PROJECT NUMBER	STPN-009-9(75)--2J-03	SHEET NUMBER	H.15

1:25:27 PM 1/5/2018 frankg P:\60553965\900-CAD-GIS\000007016\Design\CADD_Files\Sheet_files\SHT_03009075Z03_H01.dgn

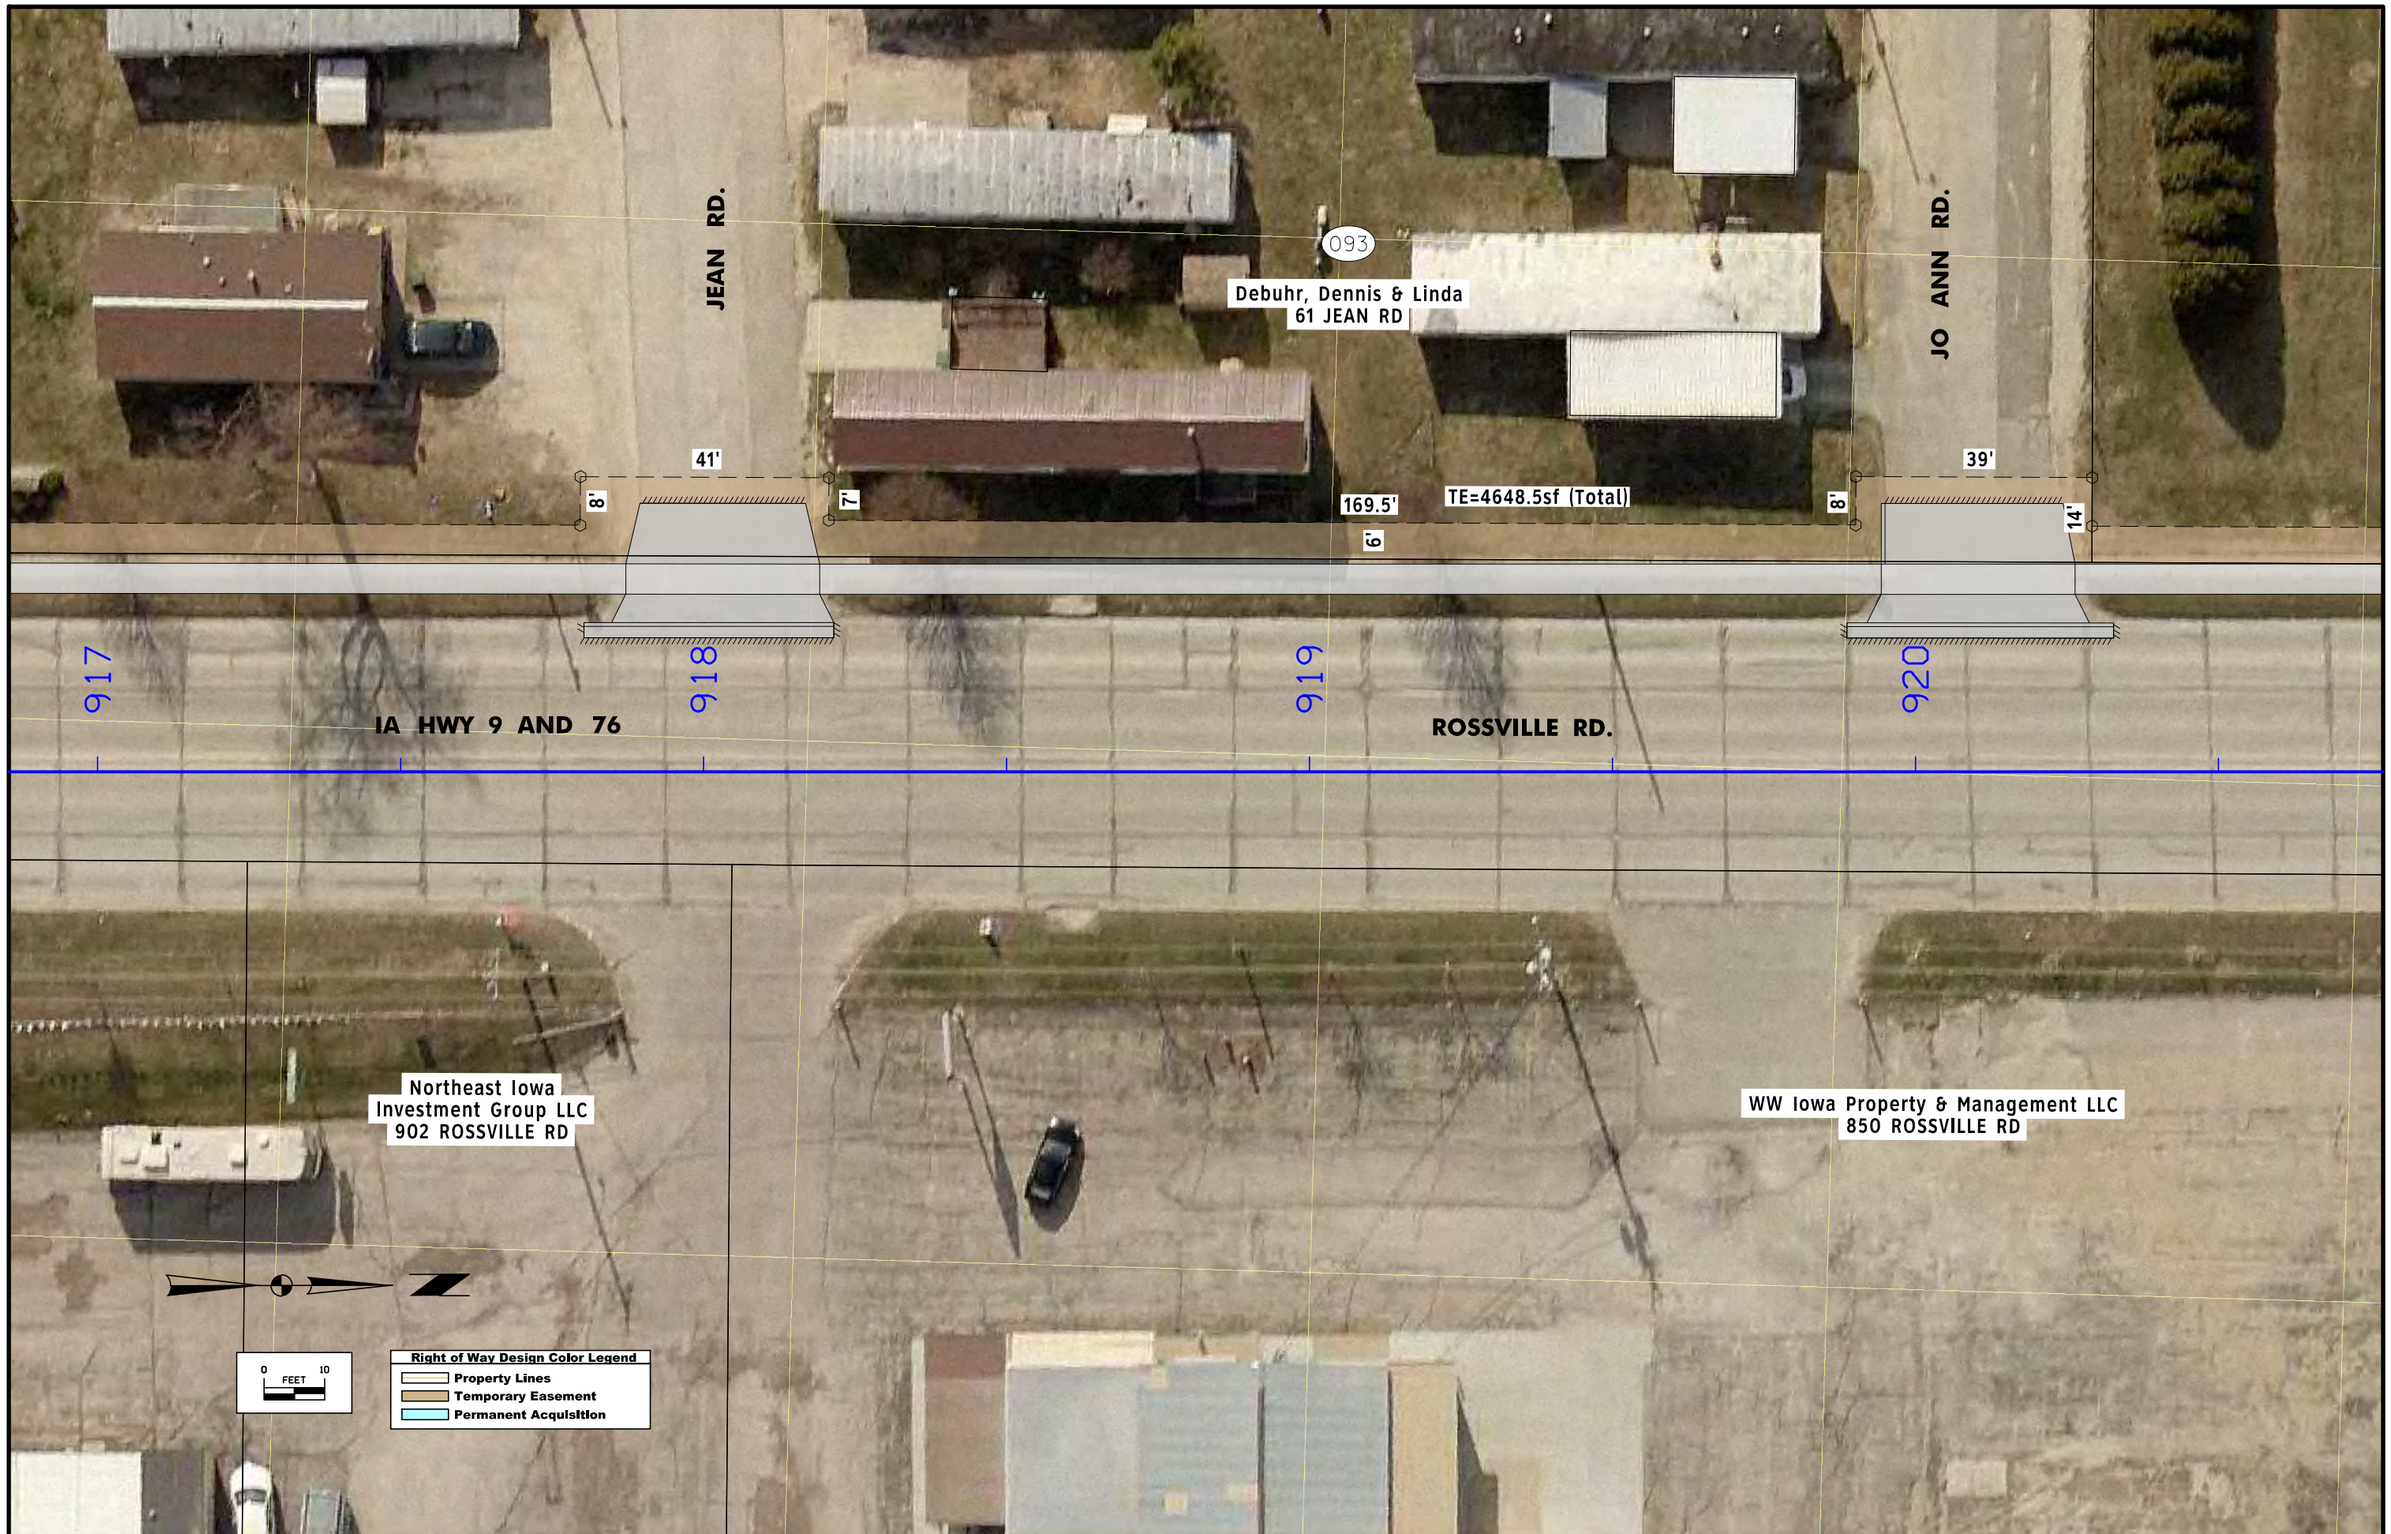

FILE NO.	ENGLISH	DESIGN TEAM	AECOM	ALLAMAKEE	COUNTY	PROJECT NUMBER	STPN-009-9(75)--2J-03	SHEET NUMBER	H.16

1:25:31 PM 1/5/2018 frankg P:\60553965\900-CAD-GIS\000007016\Design\CADD_Files\Sheet_files\SHT_03009075Z03_H01.dgn

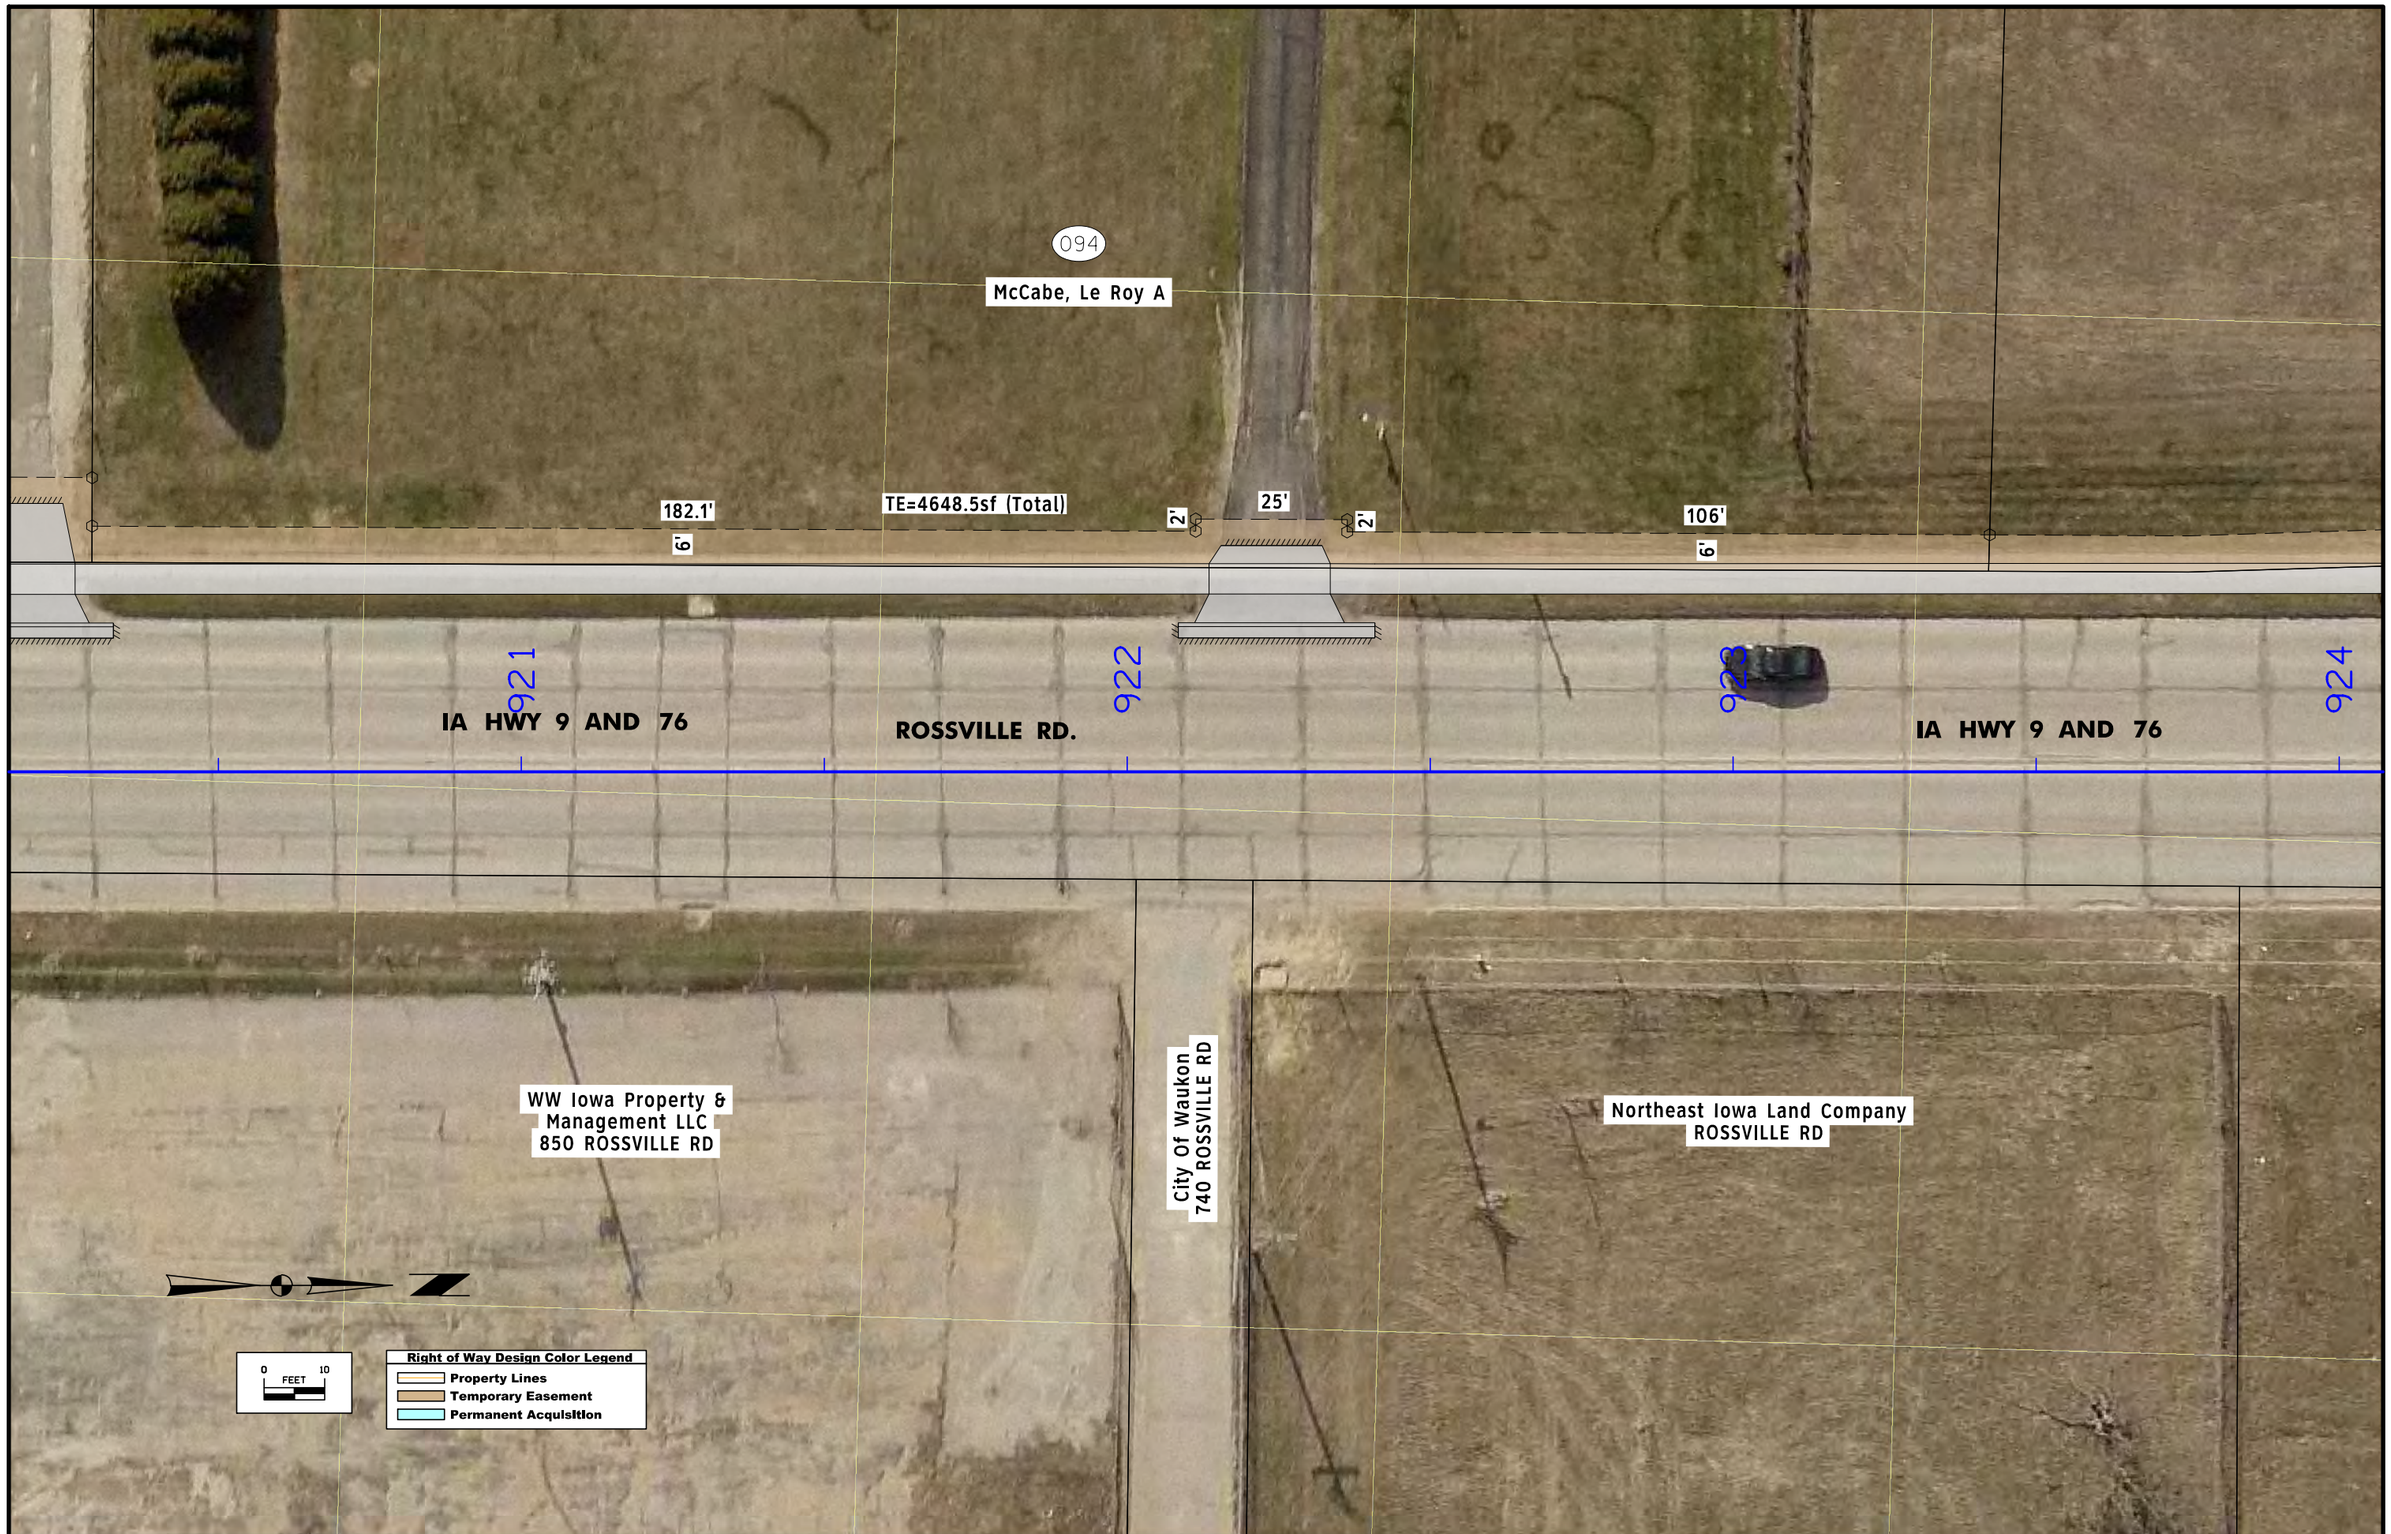

FILE NO.	ENGLISH	DESIGN TEAM	AECOM	ALLAMAKEE	COUNTY	PROJECT NUMBER	STPN-009-9(75)--2J-03	SHEET NUMBER	H.17

1:25:37 PM 1/5/2018 frankg P:\60553965\900-CAD-GIS\000007016\Design\CADD_Files\Sheet_files\SHT_03009075Z03_H01.dgn

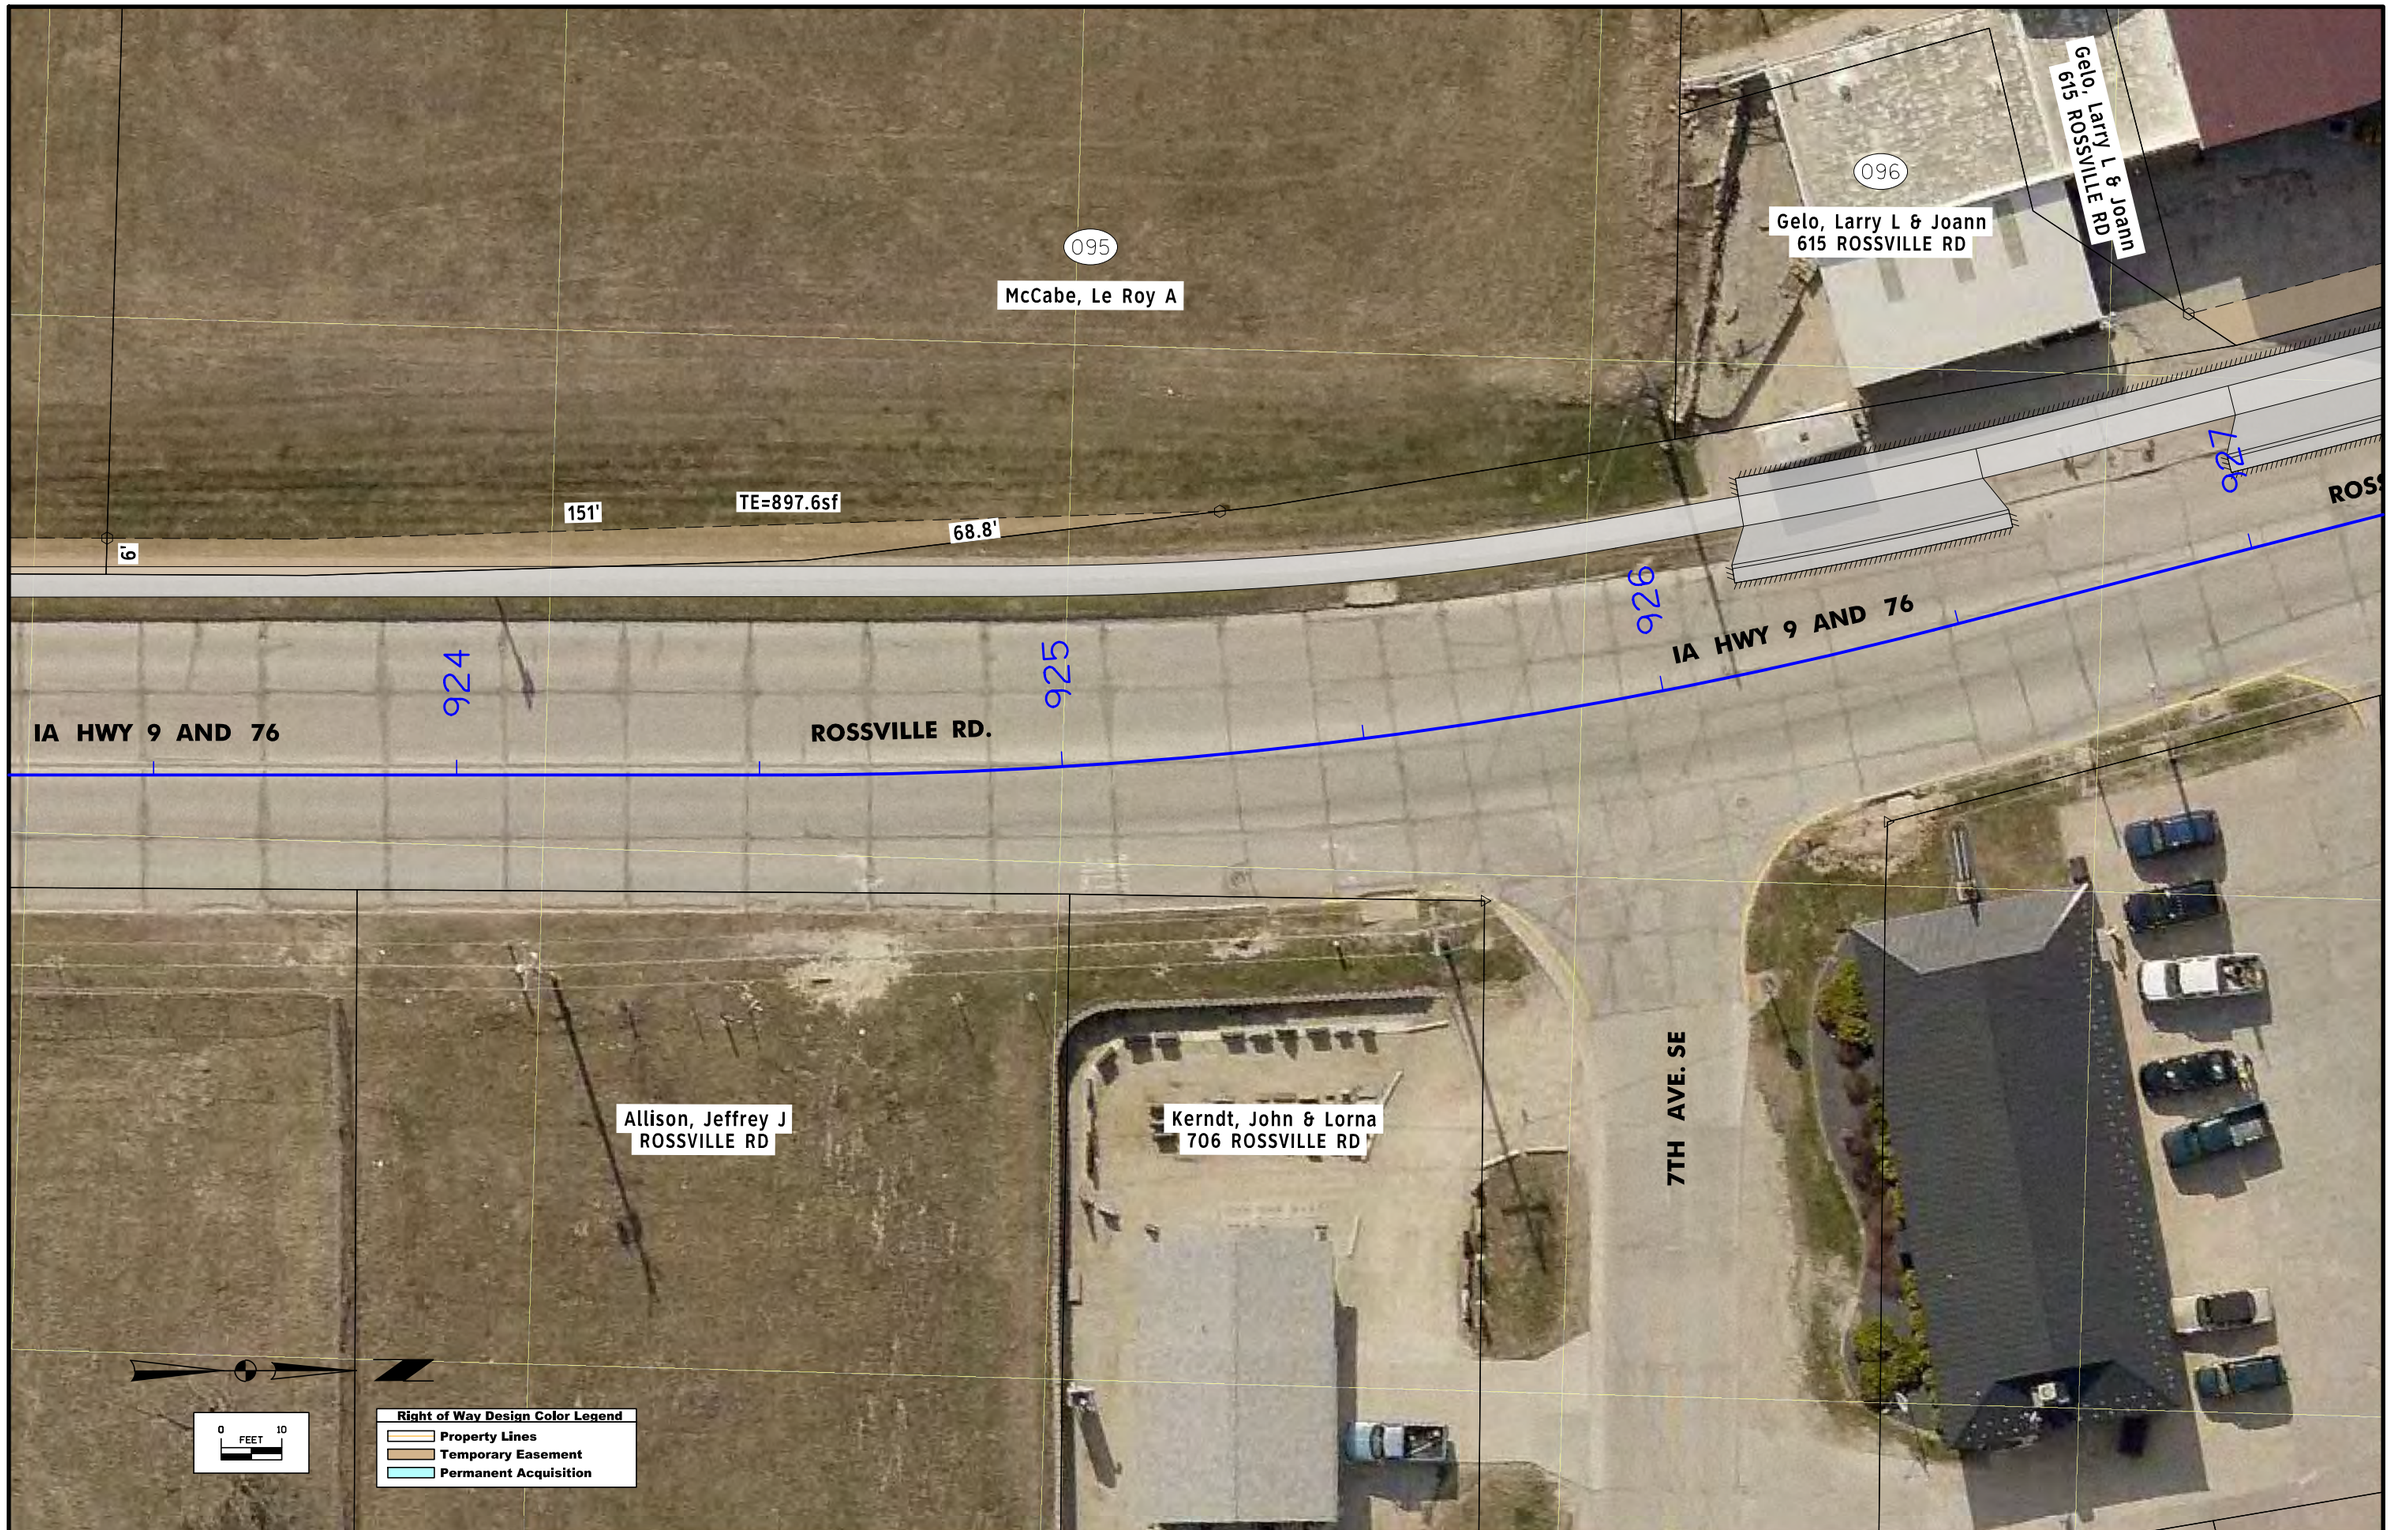

FILE NO.	ENGLISH	DESIGN TEAM	AECOM	ALLAMAKEE	COUNTY	PROJECT NUMBER	STPN-009-9(75)--2J-03	SHEET NUMBER	H.18

1:25:42 PM 1/5/2018 frankg P:\60553965\900-CAD-GIS\000007016\Design\CADD_Files\Sheet_files\SHT_03009075Z03_H01.dgn

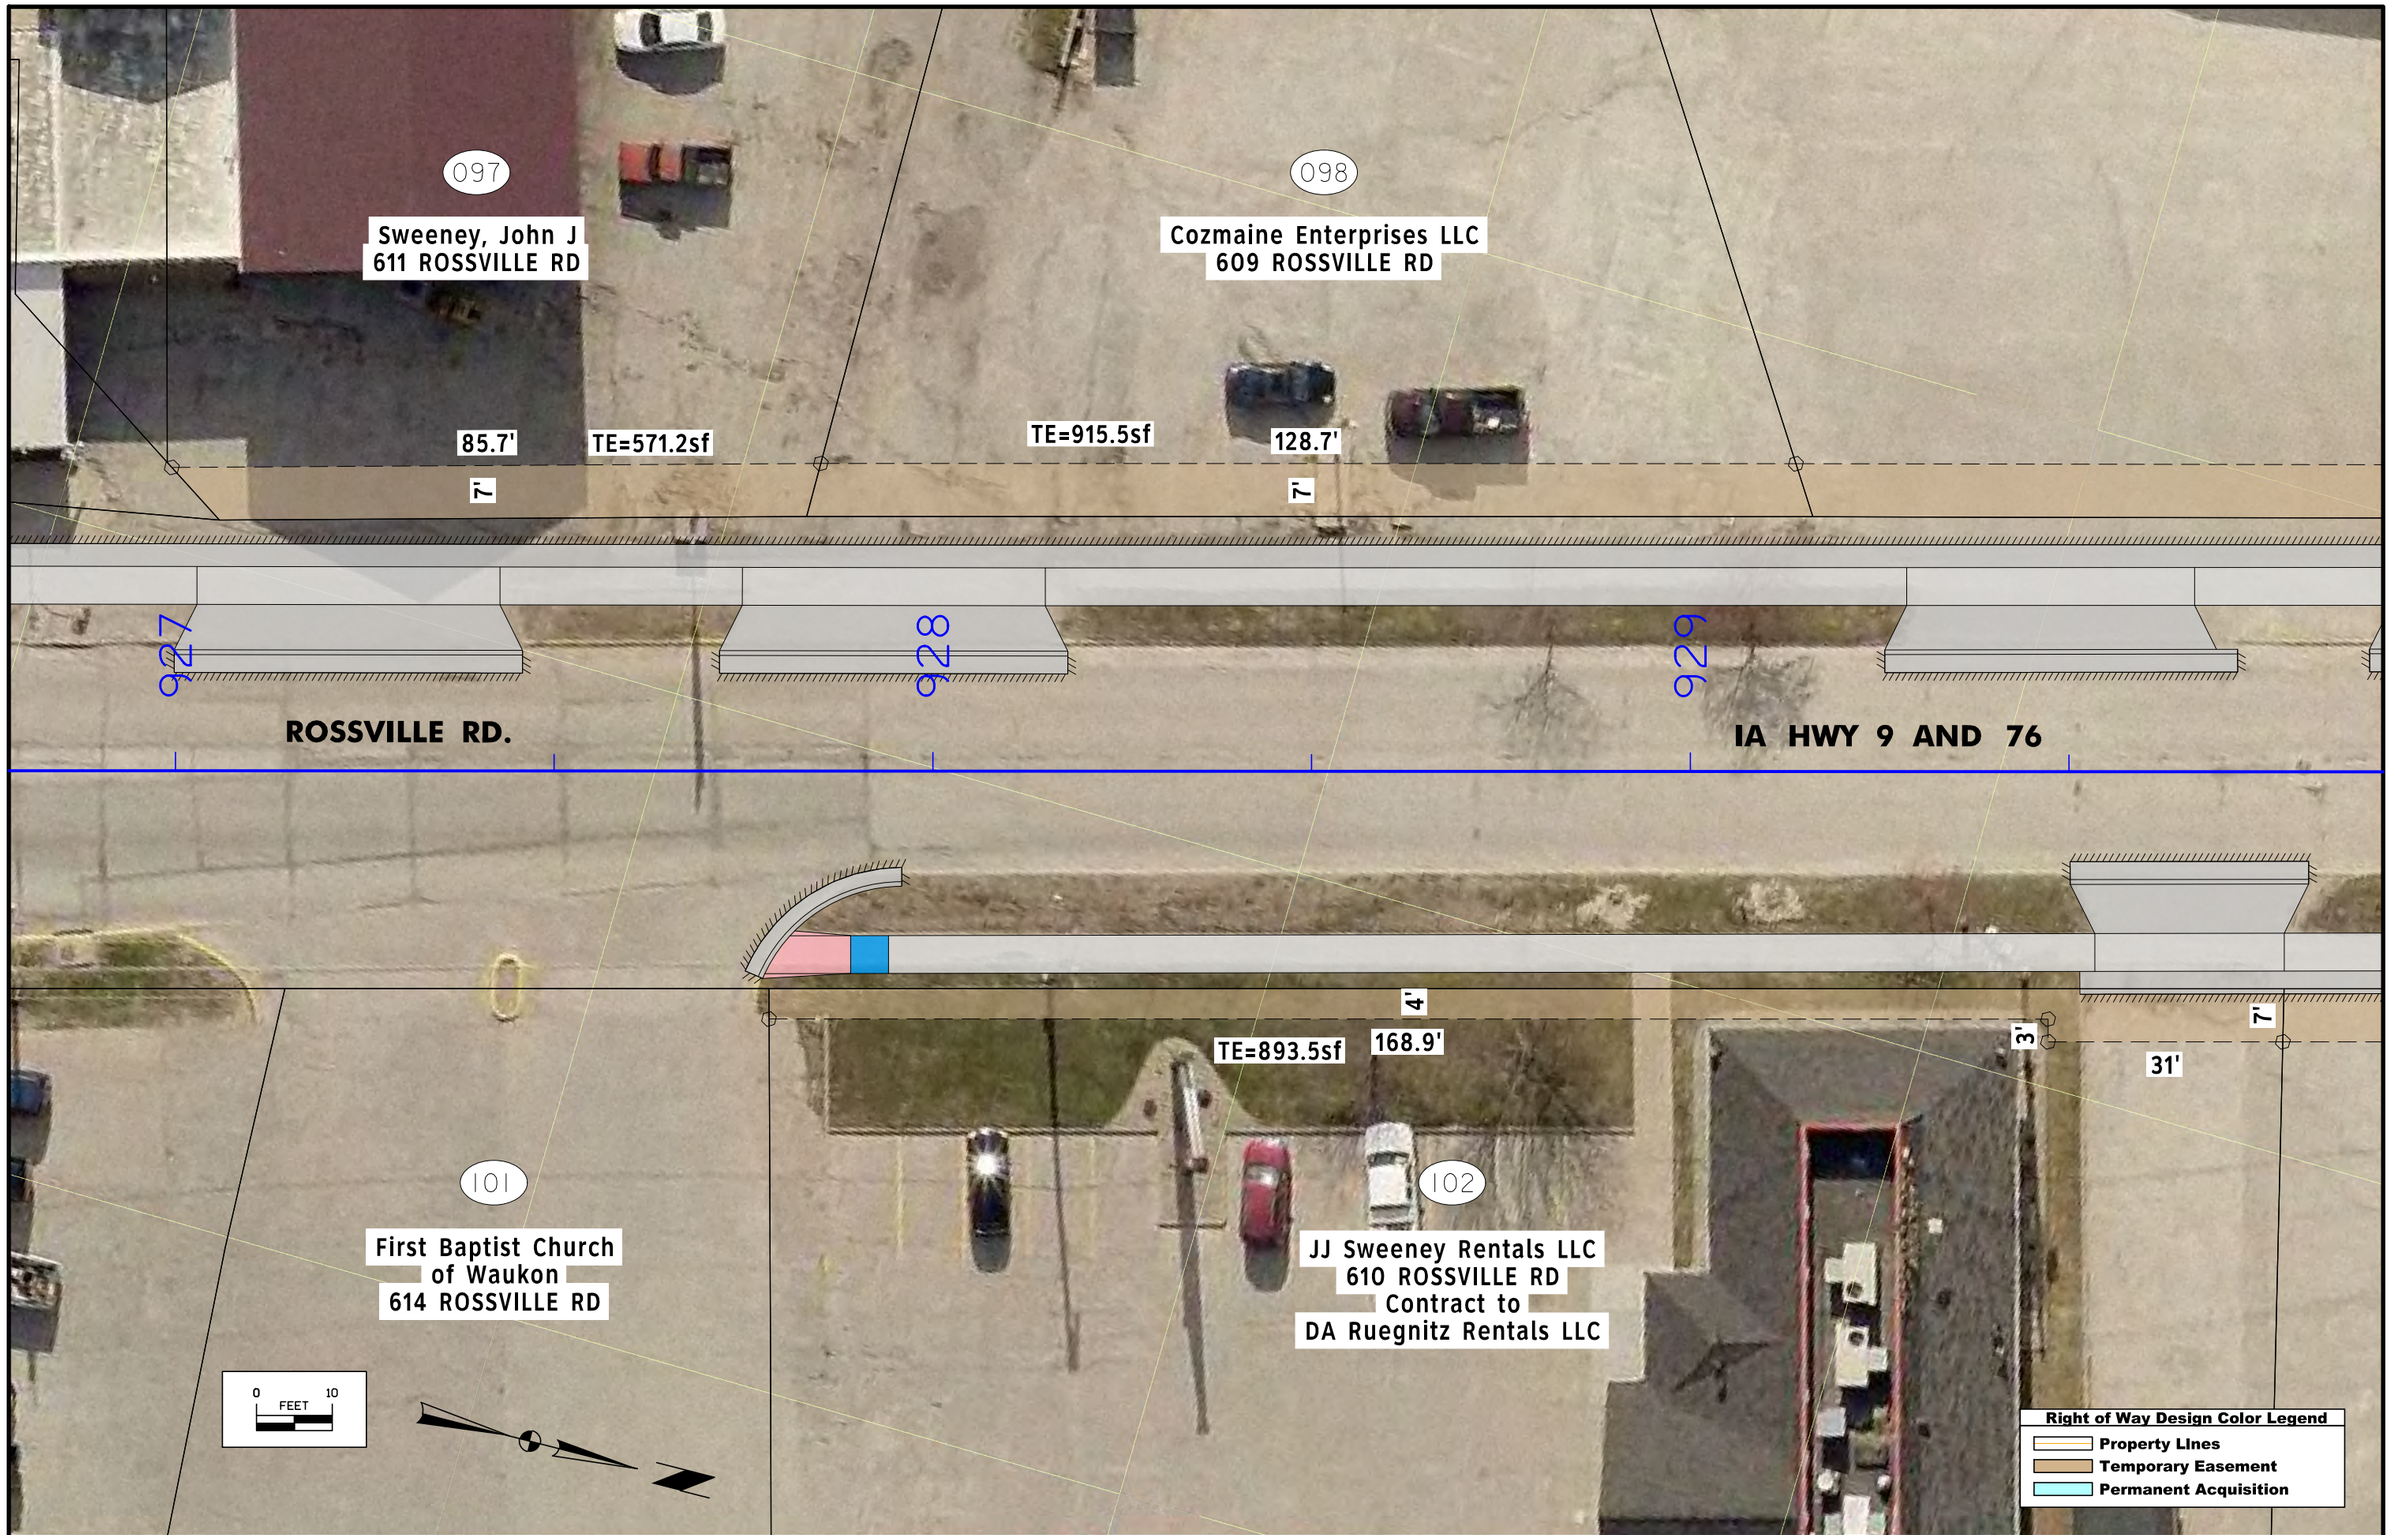

FILE NO.	ENGLISH	DESIGN TEAM	AECOM	ALLAMAKEE	COUNTY	PROJECT NUMBER	STPN-009-9(75)--2J-03	SHEET NUMBER	H.19

1:25:49 PM 1/5/2018 frankg P:\60553965\900-CAD-GIS\000007016\Design\CADD_Files\Sheet_files\SHT_03009075Z03_H01.dgn

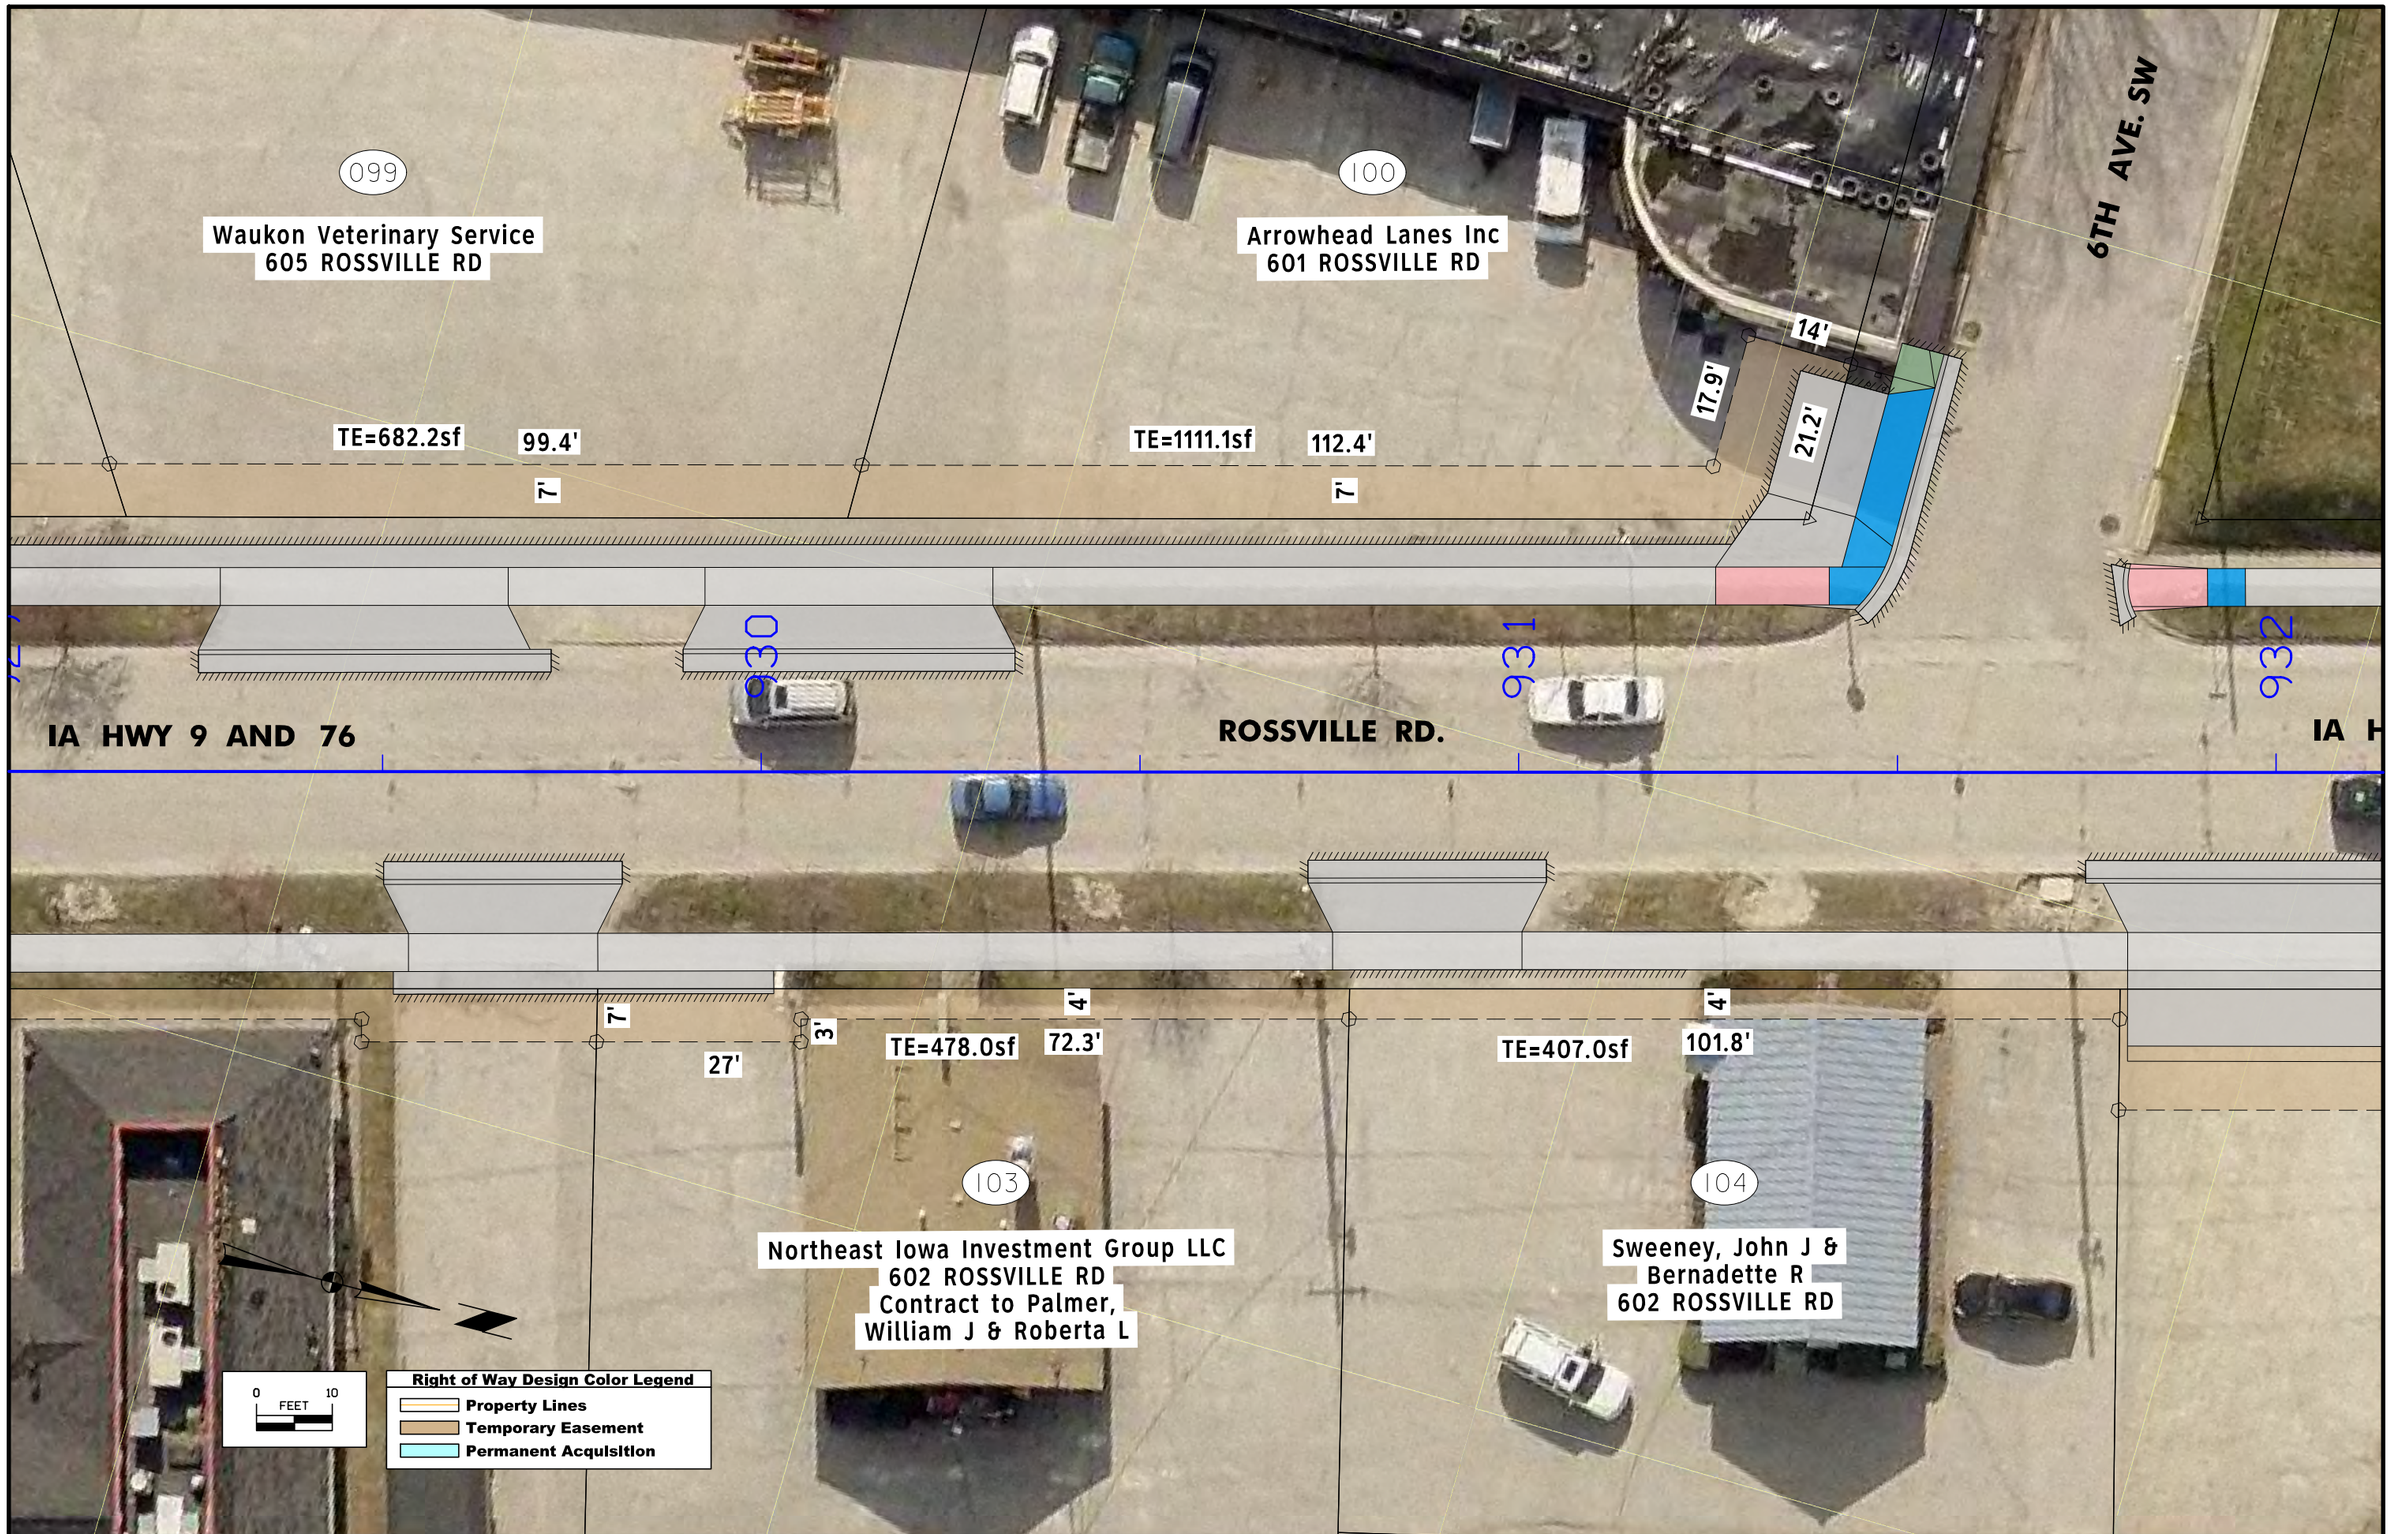

FILE NO.	ENGLISH	DESIGN TEAM	AECOM	ALLAMAKEE	COUNTY	PROJECT NUMBER	STPN-009-9(75)--2J-03	SHEET NUMBER	H.20

1:25:54 PM 1/5/2018 frankg P:\60553965\900-CAD-GIS\000007016\Design\CADD_Files\Sheet_files\SHT_03009075Z03_H01.dgn

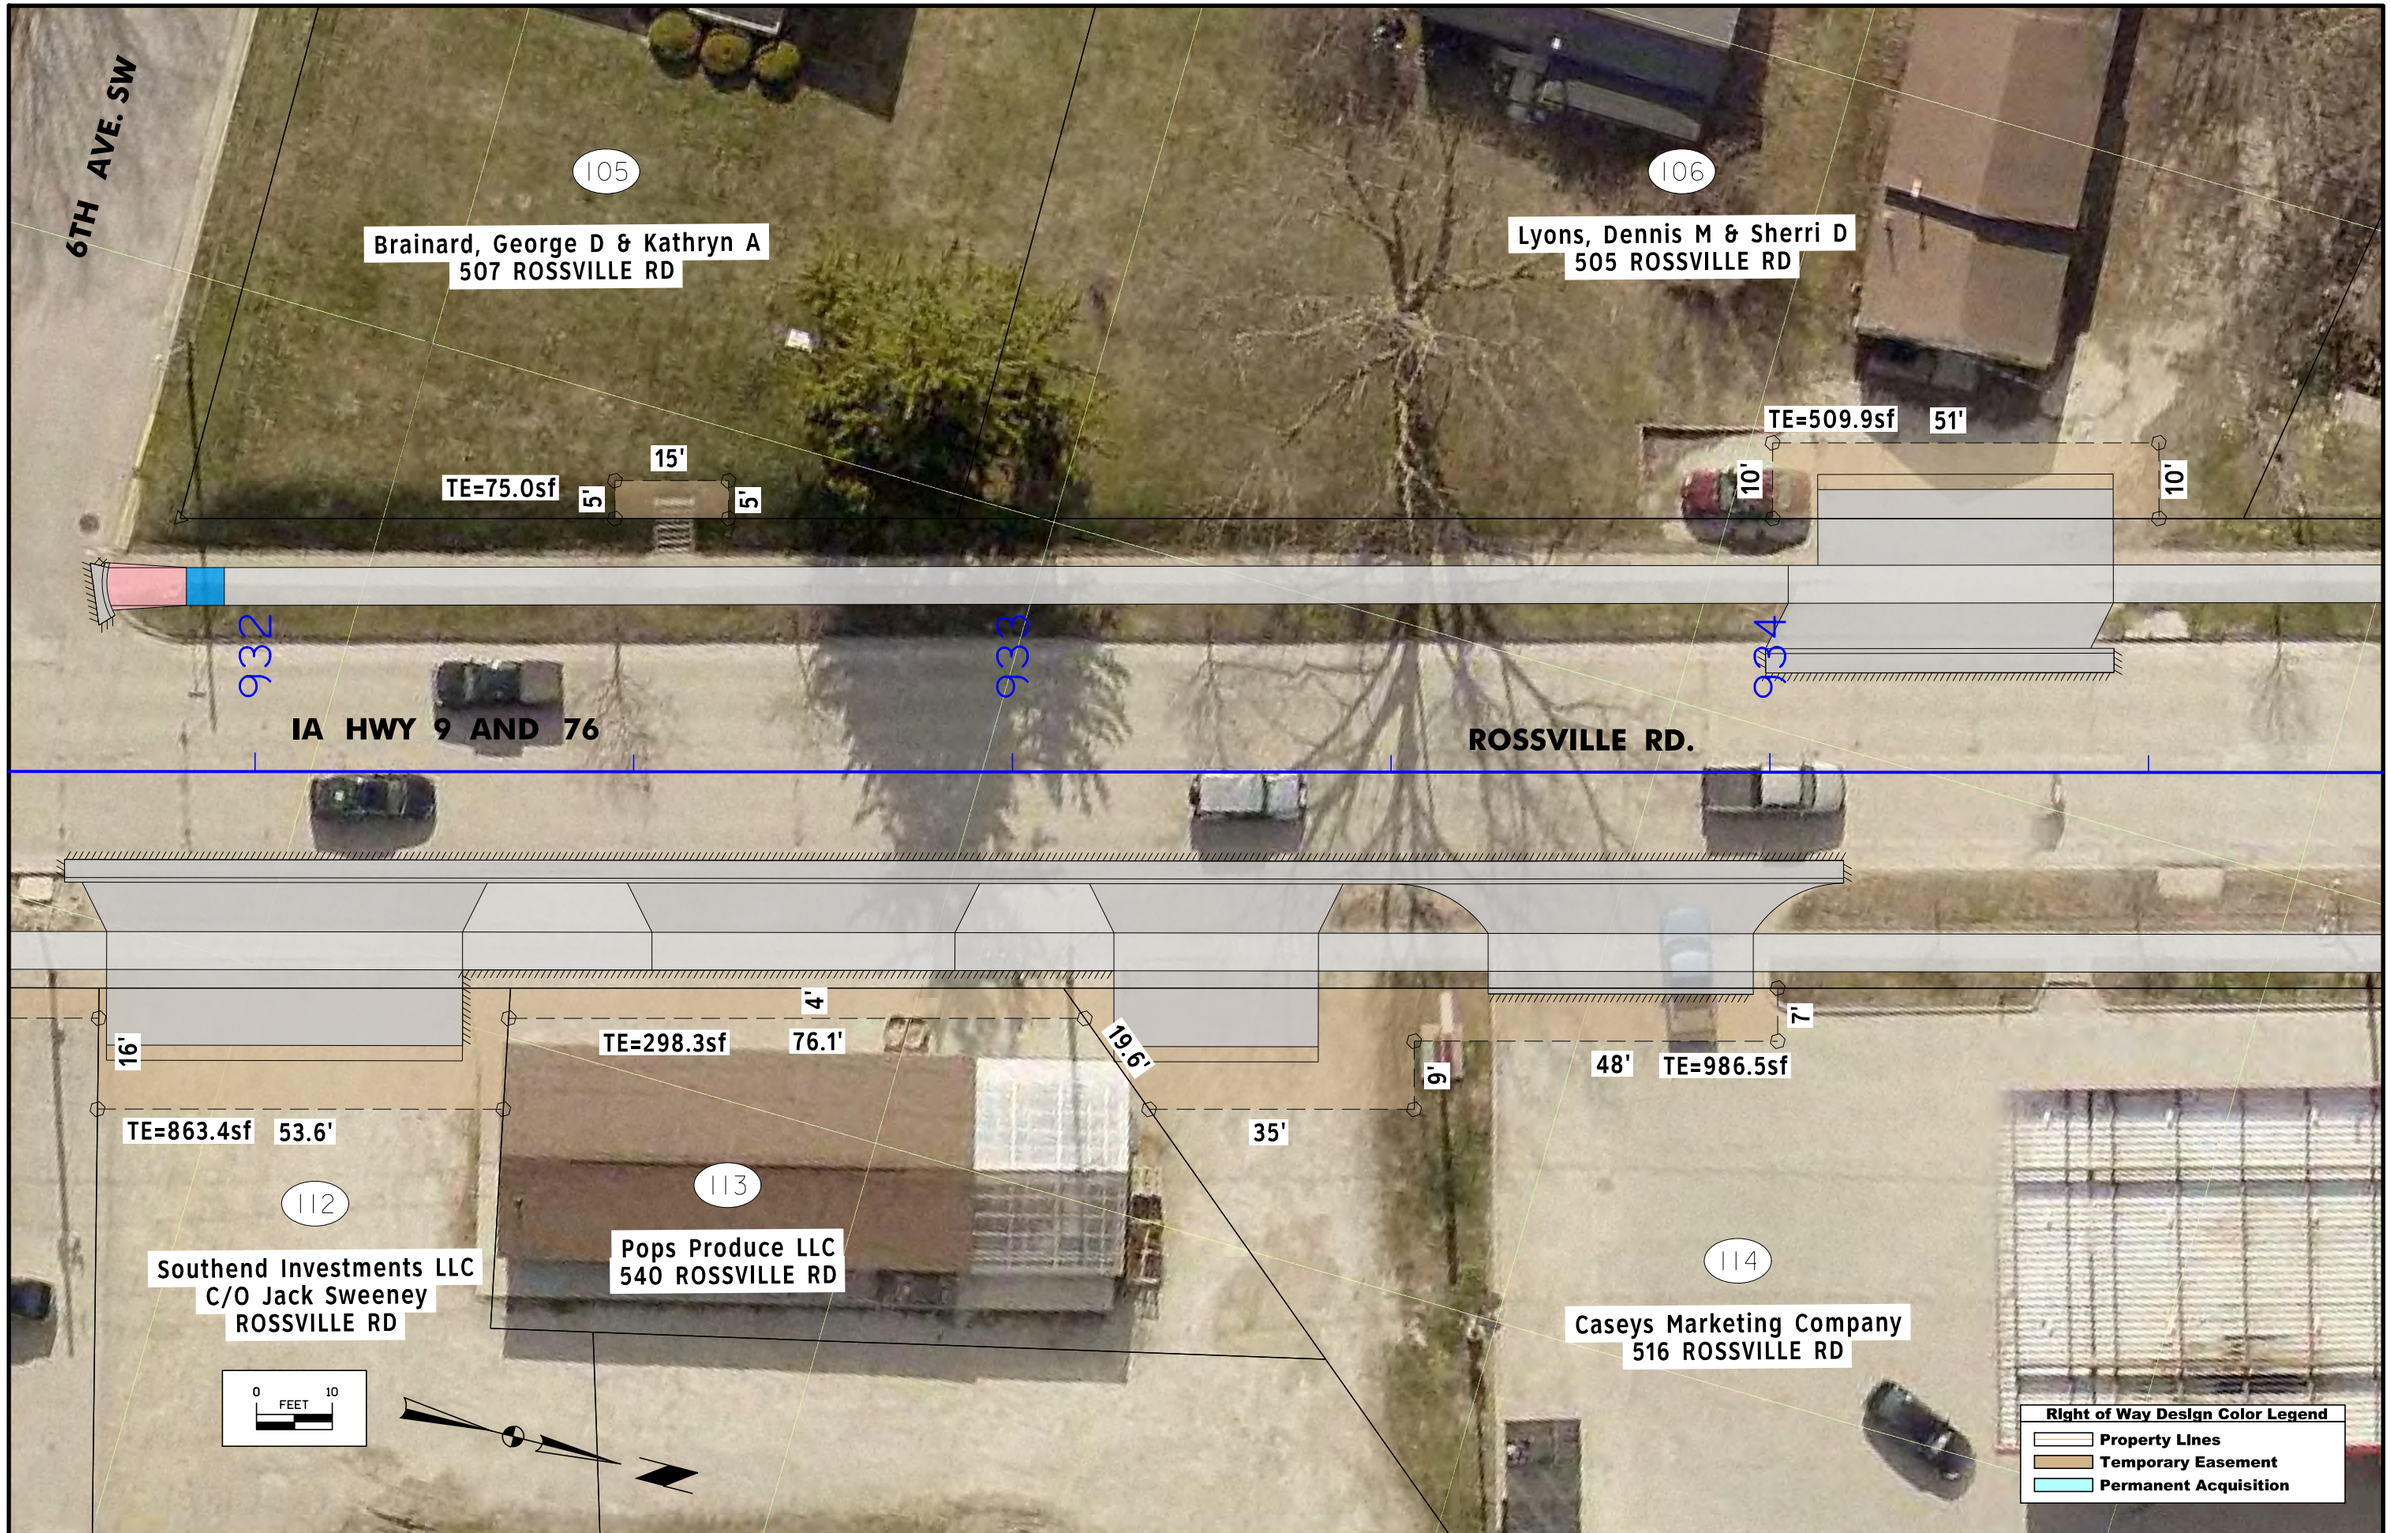

FILE NO.	ENGLISH	DESIGN TEAM	AECOM	ALLAMAKEE	COUNTY	PROJECT NUMBER	STPN-009-9(75)--2J-03	SHEET NUMBER	H.21

1:25:58 PM 1/5/2018 frankg P:\60553965\900-CAD-GIS\000007016\Design\CADD_Files\Sheet_files\SHT_03009075Z03_H01.dgn

FILE NO.	ENGLISH	DESIGN TEAM	AECOM	ALLAMAKEE	COUNTY	PROJECT NUMBER	STPN-009-9(75)--2J-03	SHEET NUMBER	H.22

1:26:04 PM 1/5/2018 frankg P:\60553965\900-CAD-GIS\000007016\Design\CADD_Files\Sheet_files\SHT_03009075Z03_H01.dgn

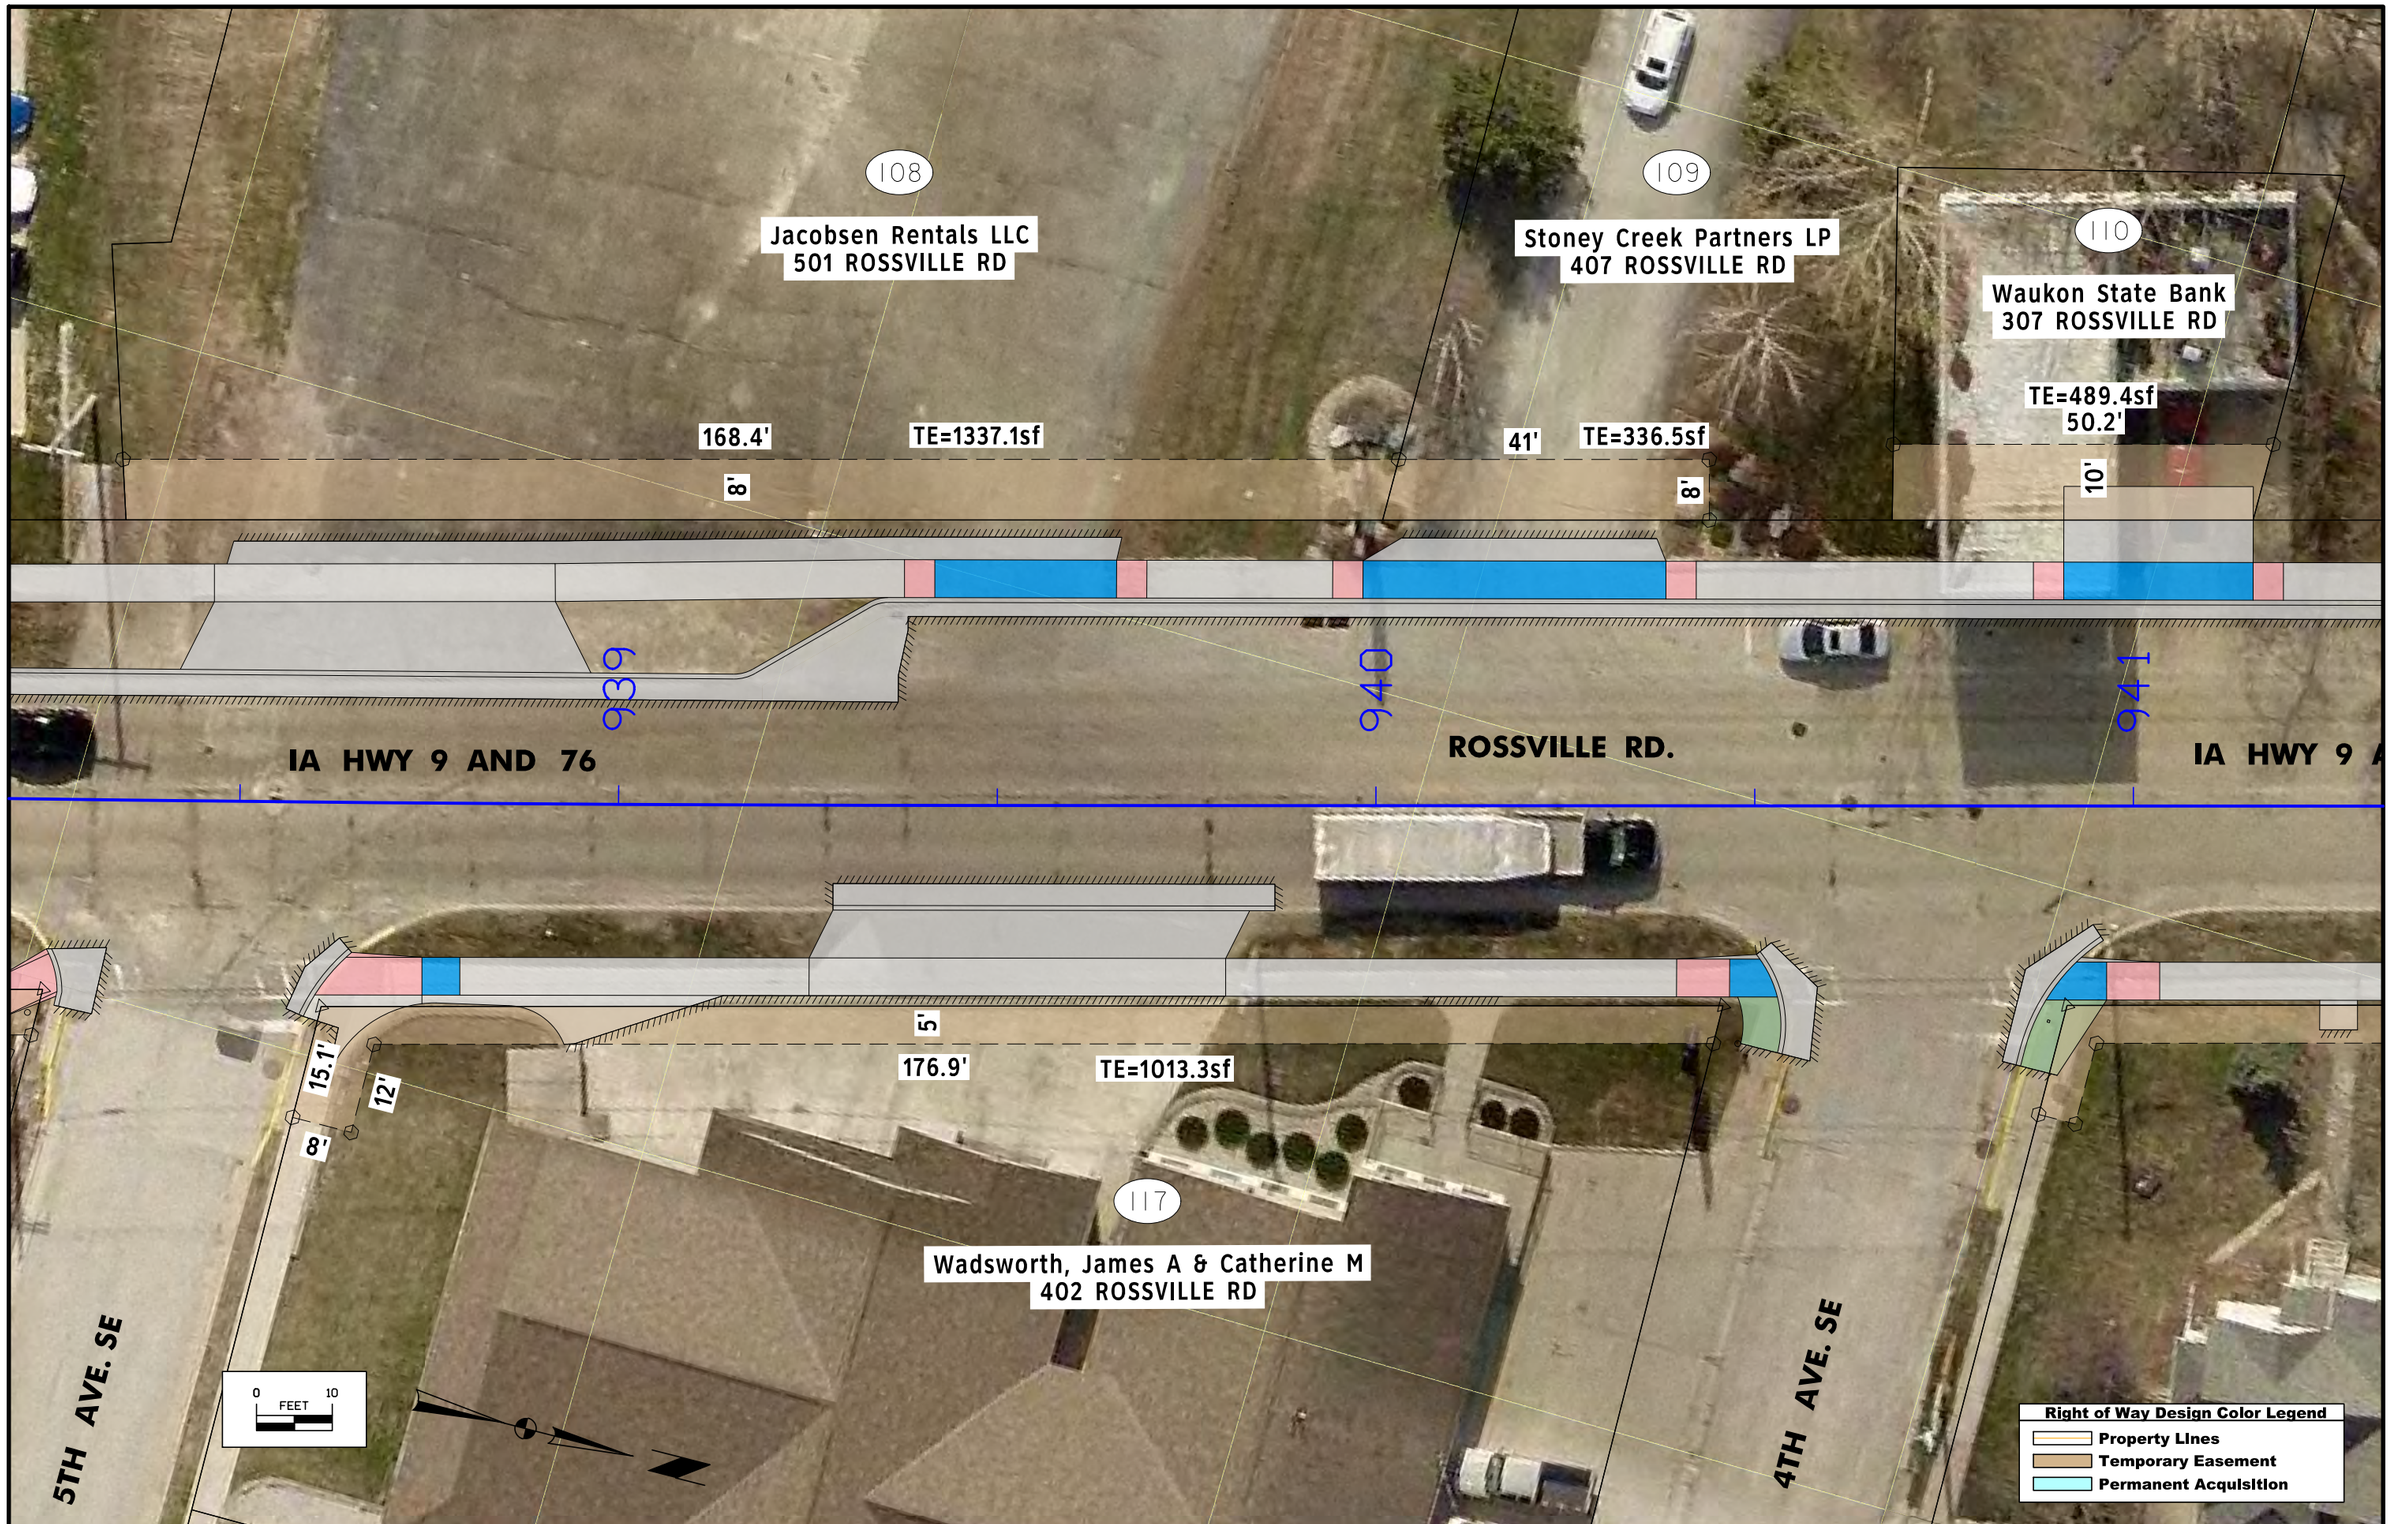

FILE NO.	ENGLISH	DESIGN TEAM	AECOM	ALLAMAKEE	COUNTY	PROJECT NUMBER	STPN-009-9(75)--2J-03	SHEET NUMBER	H.23

1:26:09 PM 1/5/2018 frankg P:\60553965\900-CAD-GIS\000007016\Design\CADD_Files\Sheet_files\SHT_03009075Z03_H01.dgn

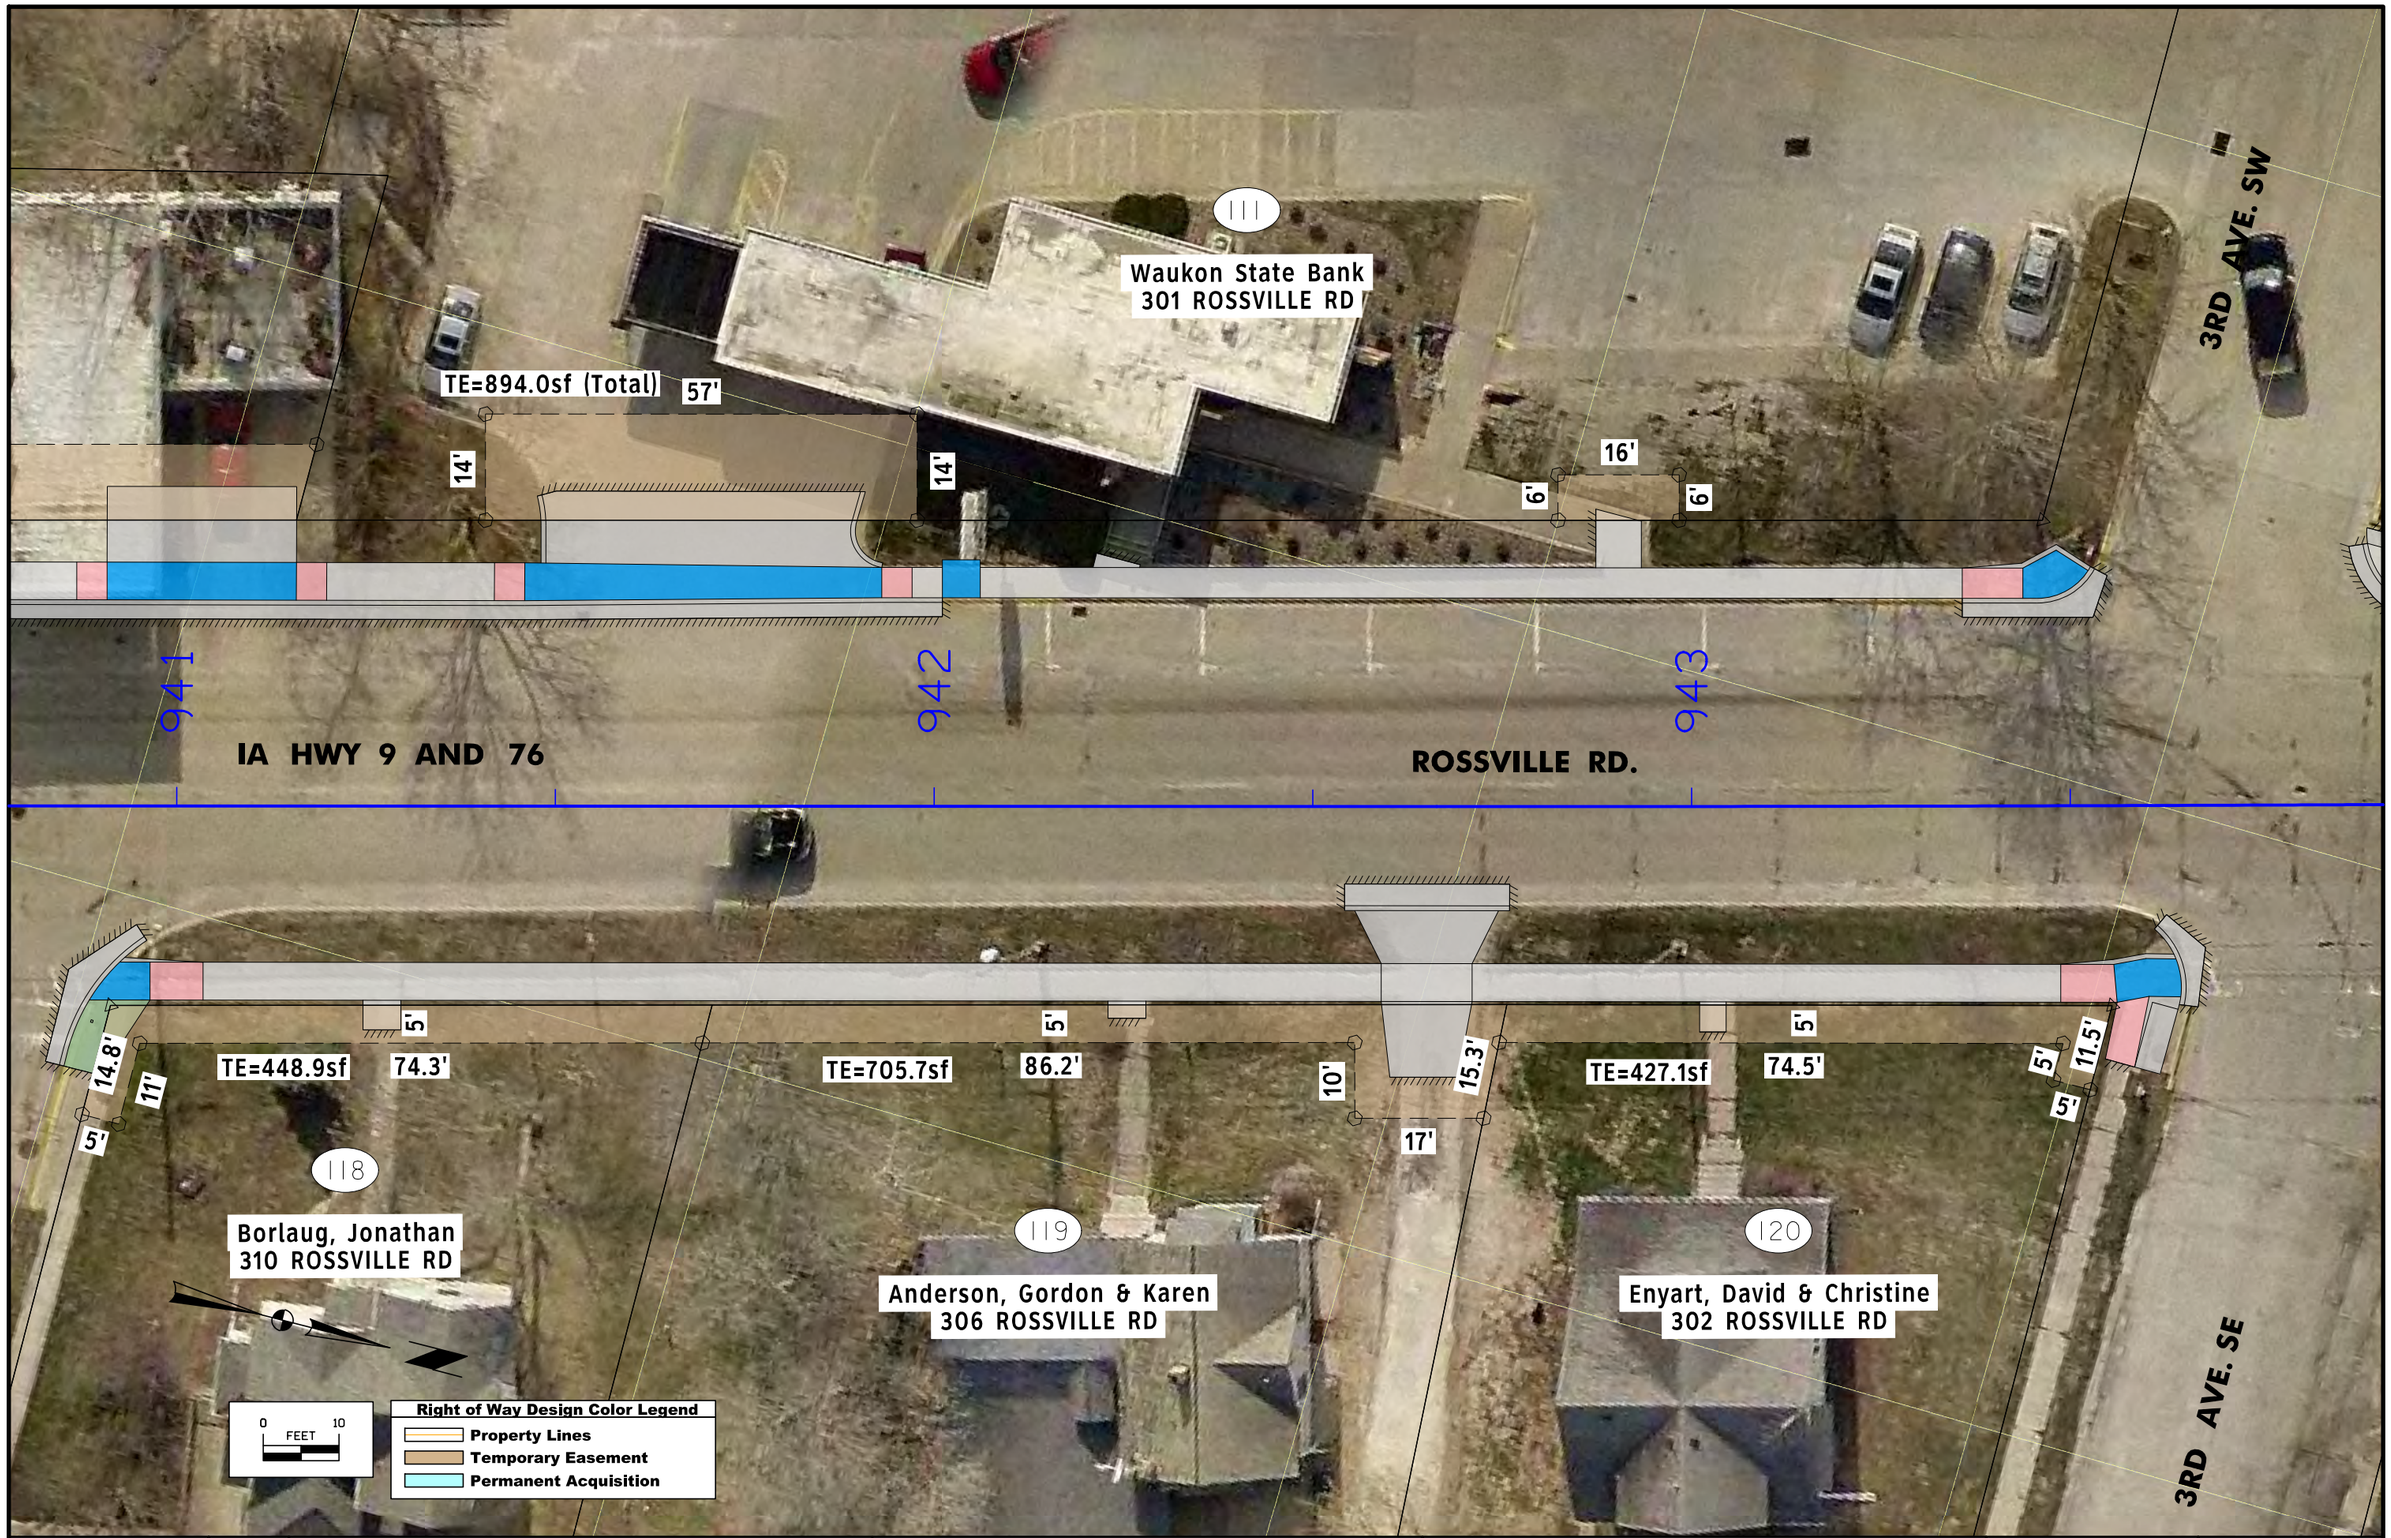

FILE NO.	ENGLISH	DESIGN TEAM	AECOM	ALLAMAKEE	COUNTY	PROJECT NUMBER	STPN-009-9(75)--2J-03	SHEET NUMBER	H.24

1:26:14 PM 1/5/2018 frankg P:\60553965\900-CAD-GIS\000007016\Design\CADD_Files\Sheet_files\SHT_03009075Z03_H01.dgn

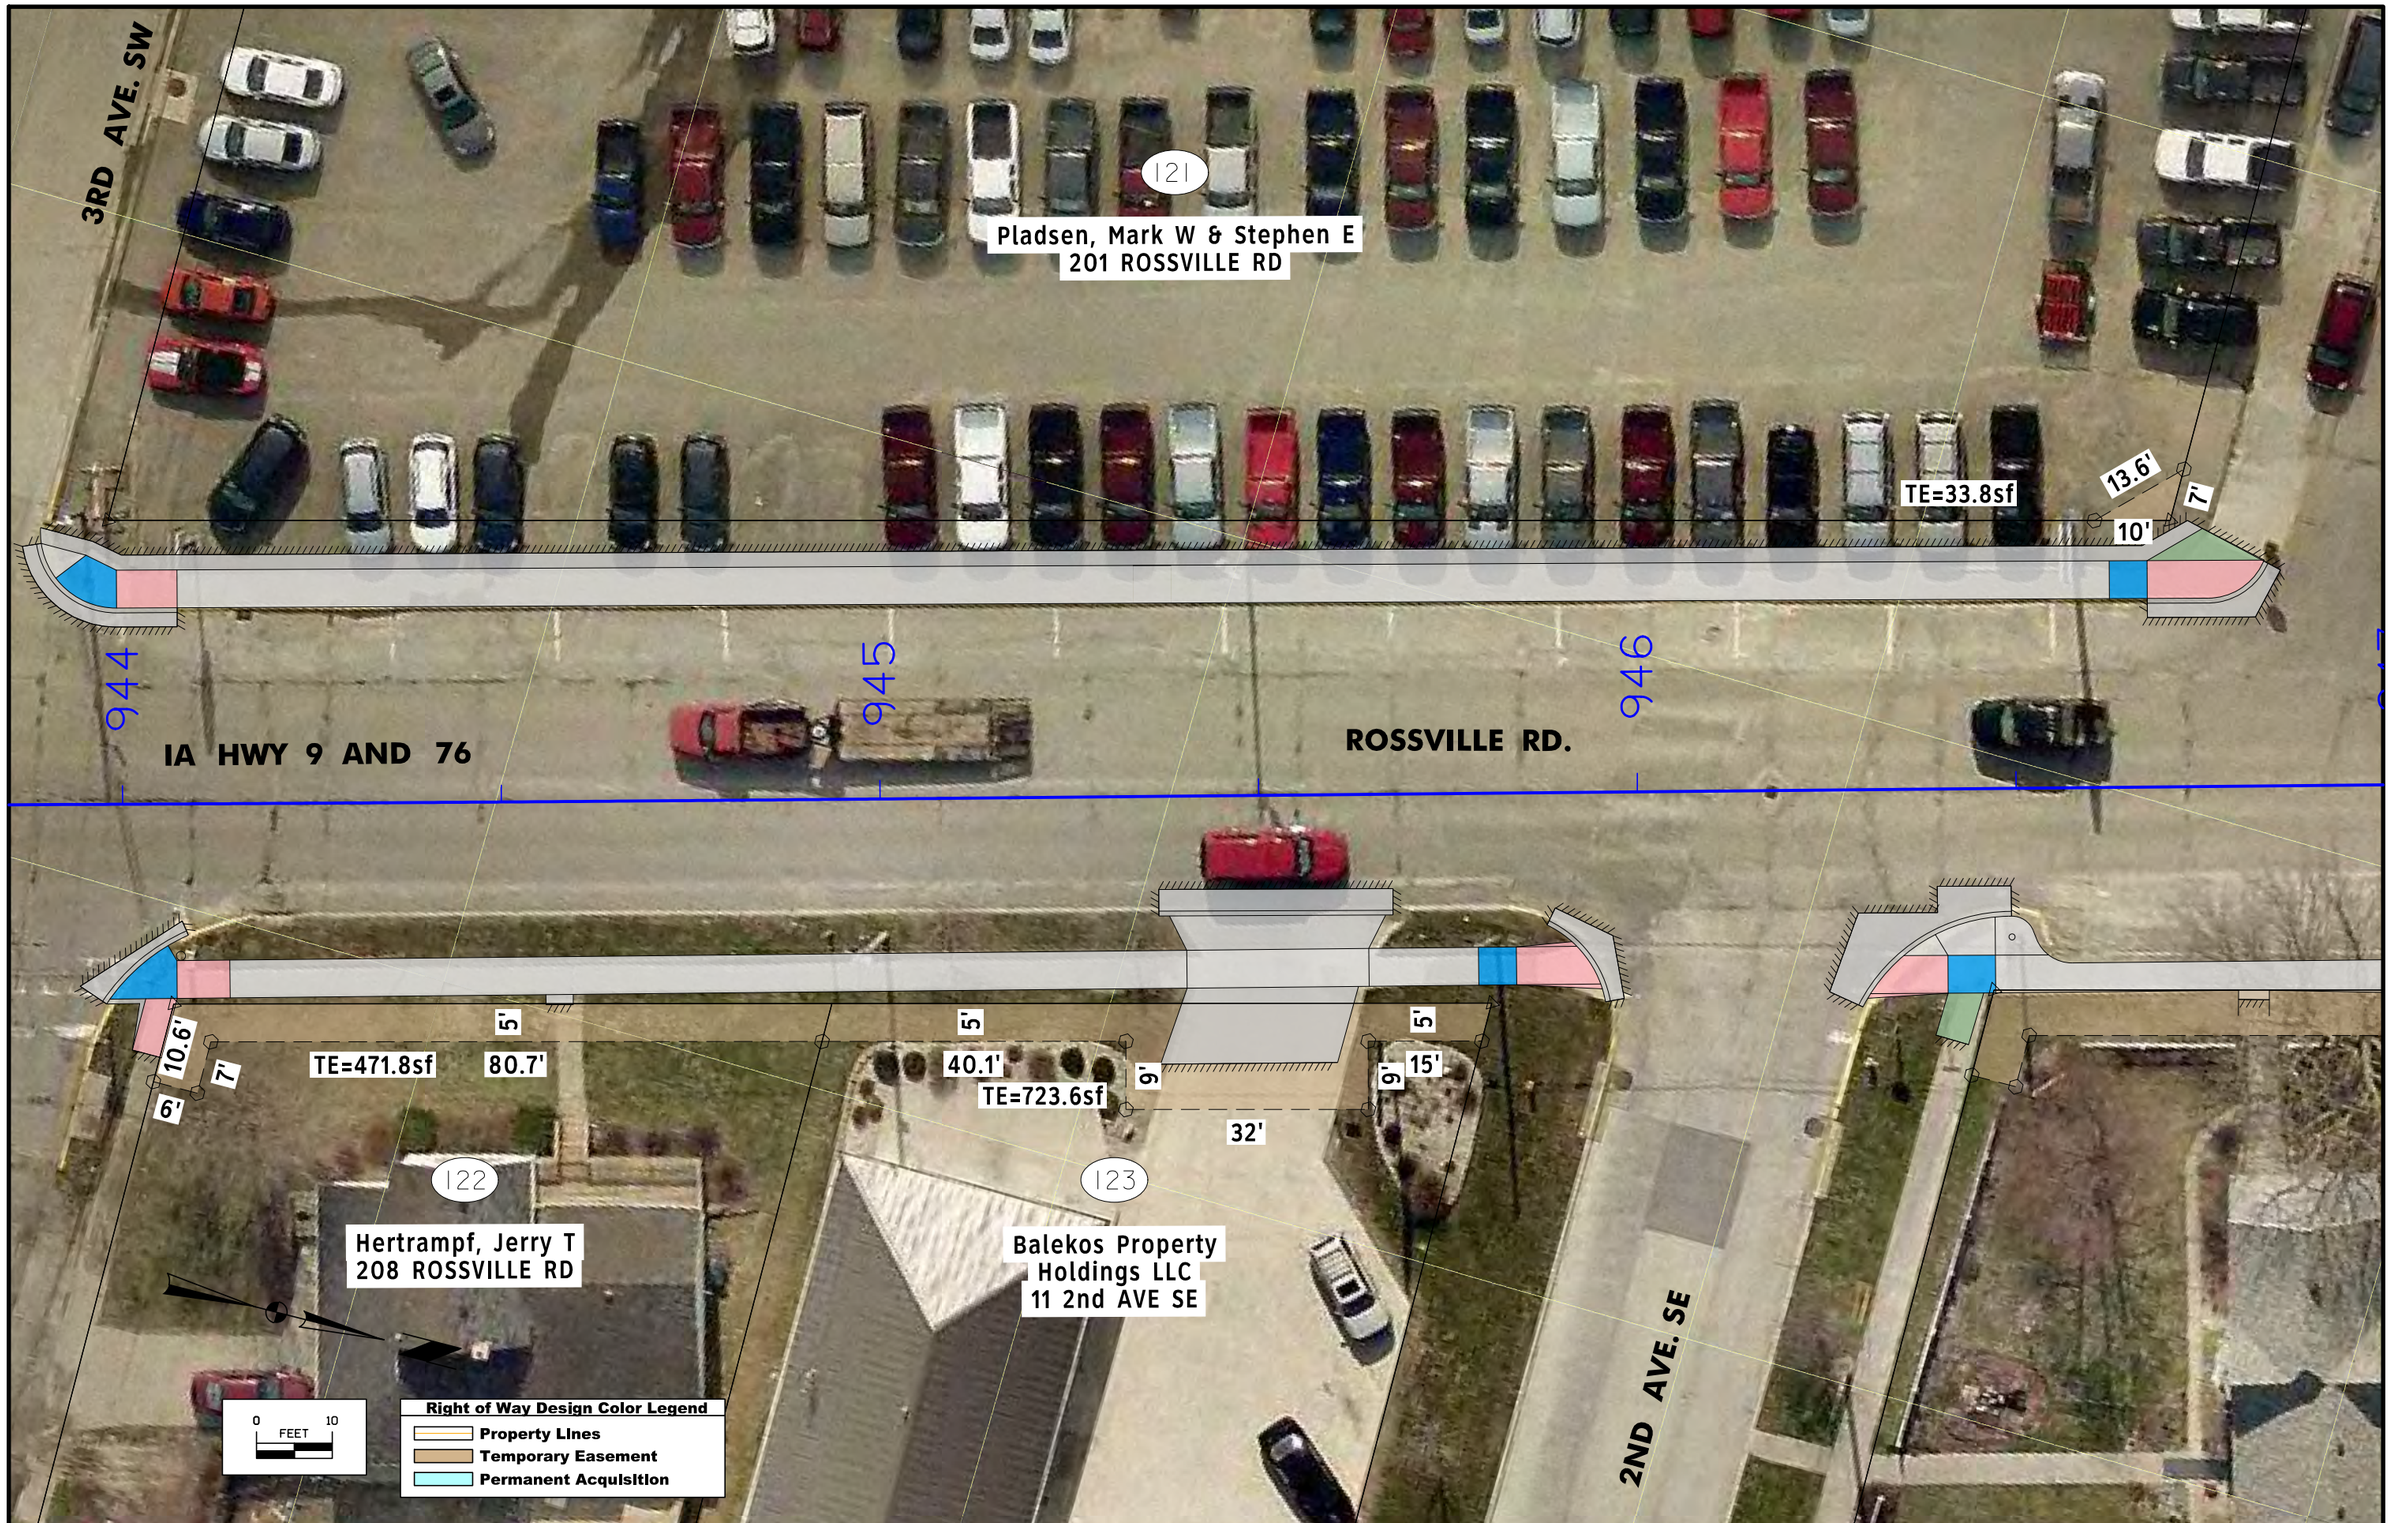

FILE NO.	ENGLISH	DESIGN TEAM	AECOM	ALLAMAKEE	COUNTY	PROJECT NUMBER	STPN-009-9(75)--2J-03	SHEET NUMBER	H.25

1:26:18 PM 1/5/2018 frankg P:\60553965\900-CAD-GIS\000007016\Design\CADD_Files\Sheet_files\SHT_03009075Z03_H01.dgn

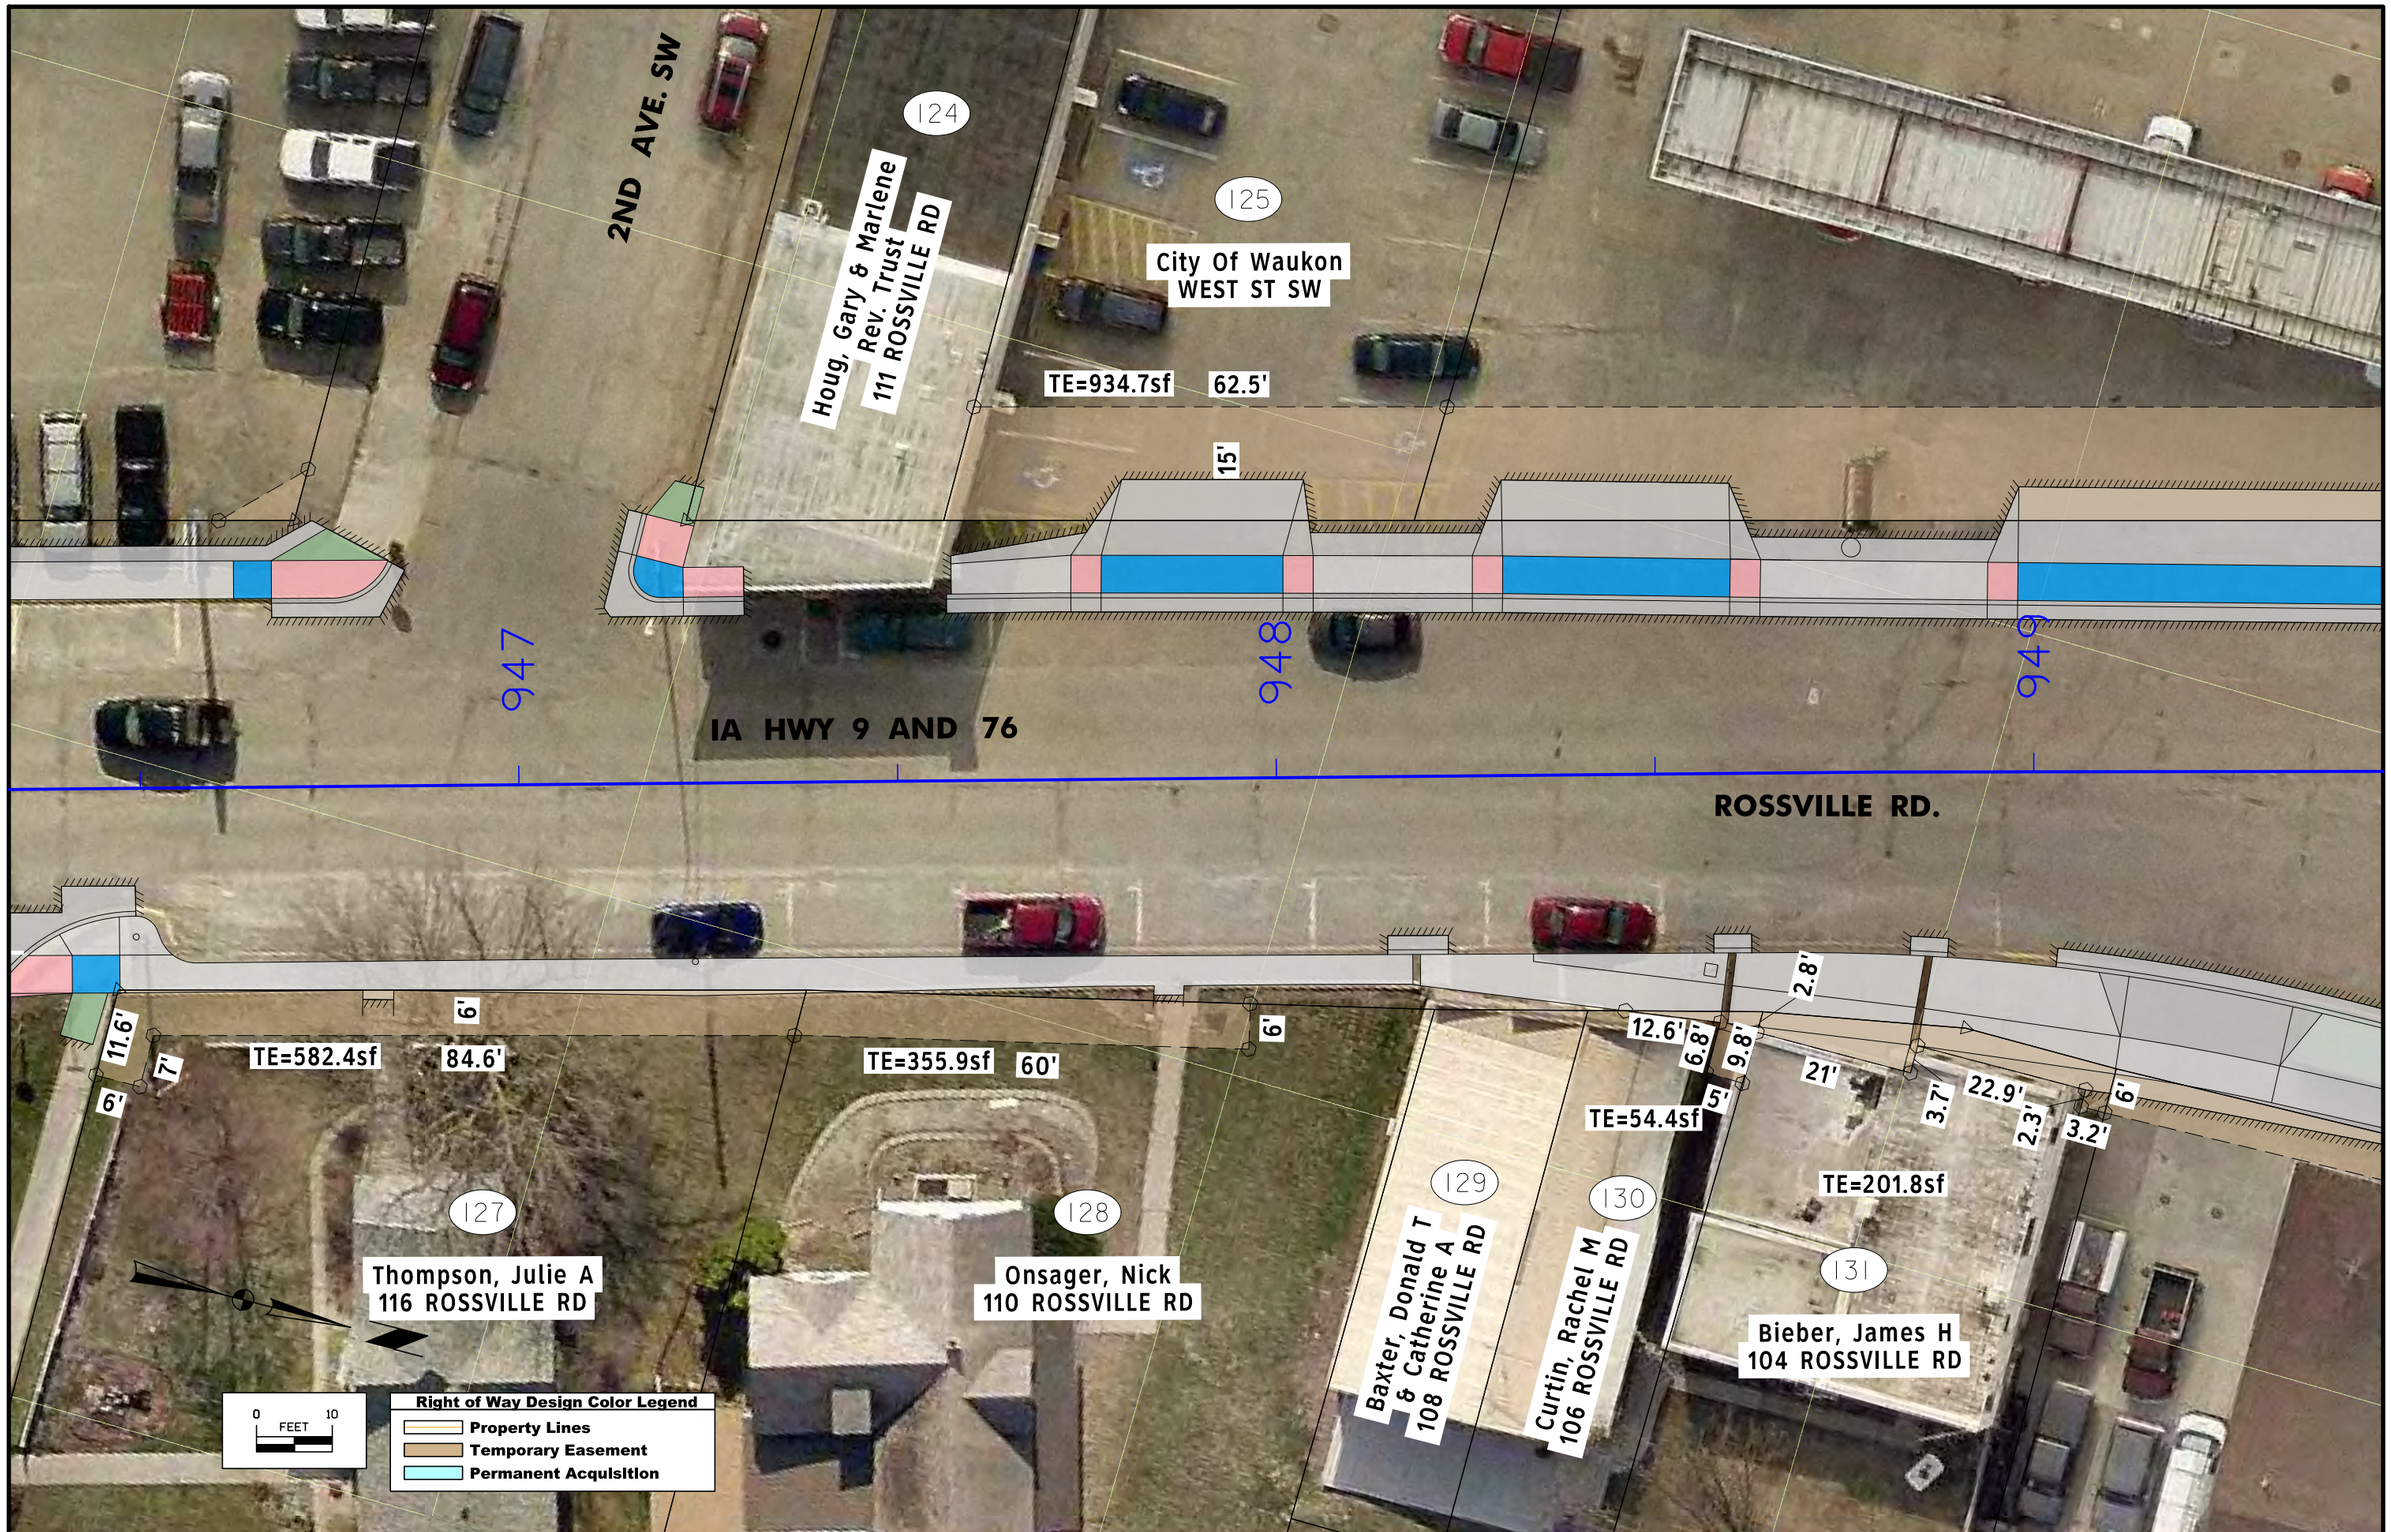

FILE NO.	ENGLISH	DESIGN TEAM	AECOM	ALLAMAKEE	COUNTY	PROJECT NUMBER	STPN-009-9(75)--2J-03	SHEET NUMBER	H.26

1:26:23 PM 1/5/2018 frankg P:\60553965\900-CAD-GIS\000007016\Design\CADD_Files\Sheet_files\SHT_03009075Z03_H01.dgn

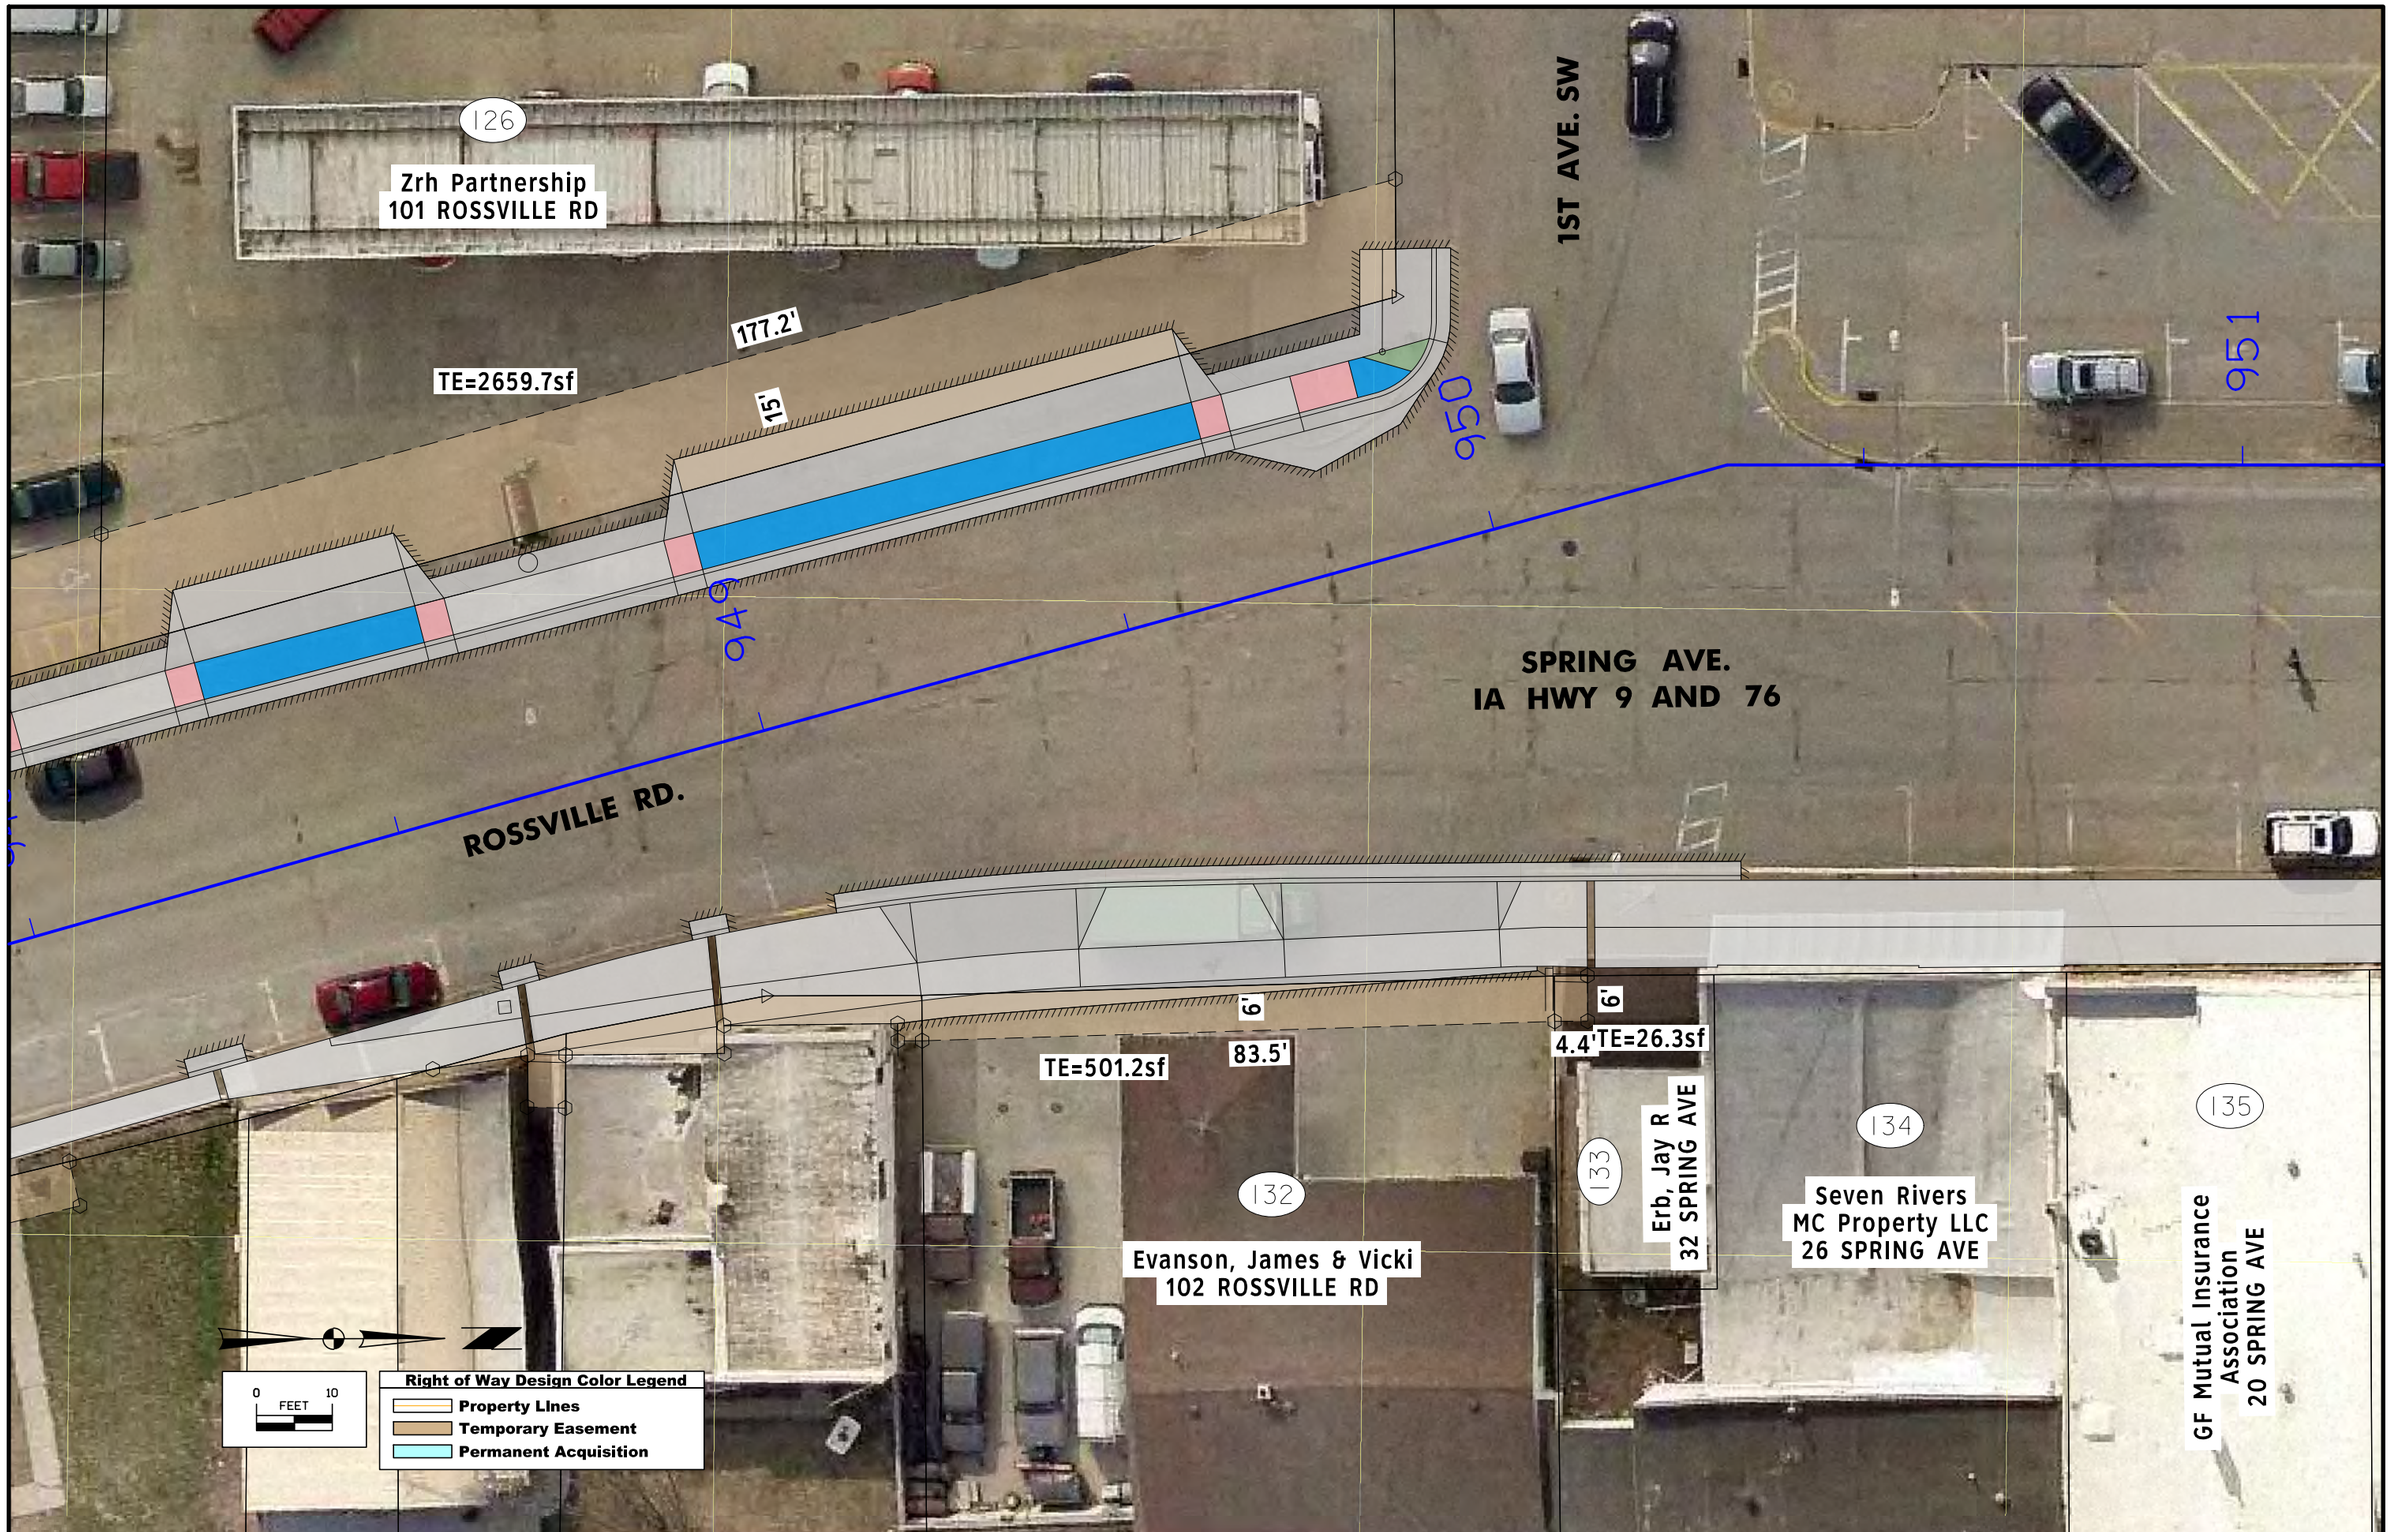

FILE NO.	ENGLISH	DESIGN TEAM	AECOM	ALLAMAKEE	COUNTY	PROJECT NUMBER	STPN-009-9(75)--2J-03	SHEET NUMBER	H.27

1:26:27 PM 1/5/2018 frankg P:\60553965\900-CAD-GIS\000007016\Design\CADD_Files\Sheet_files\SHT_03009075Z03_H01.dgn

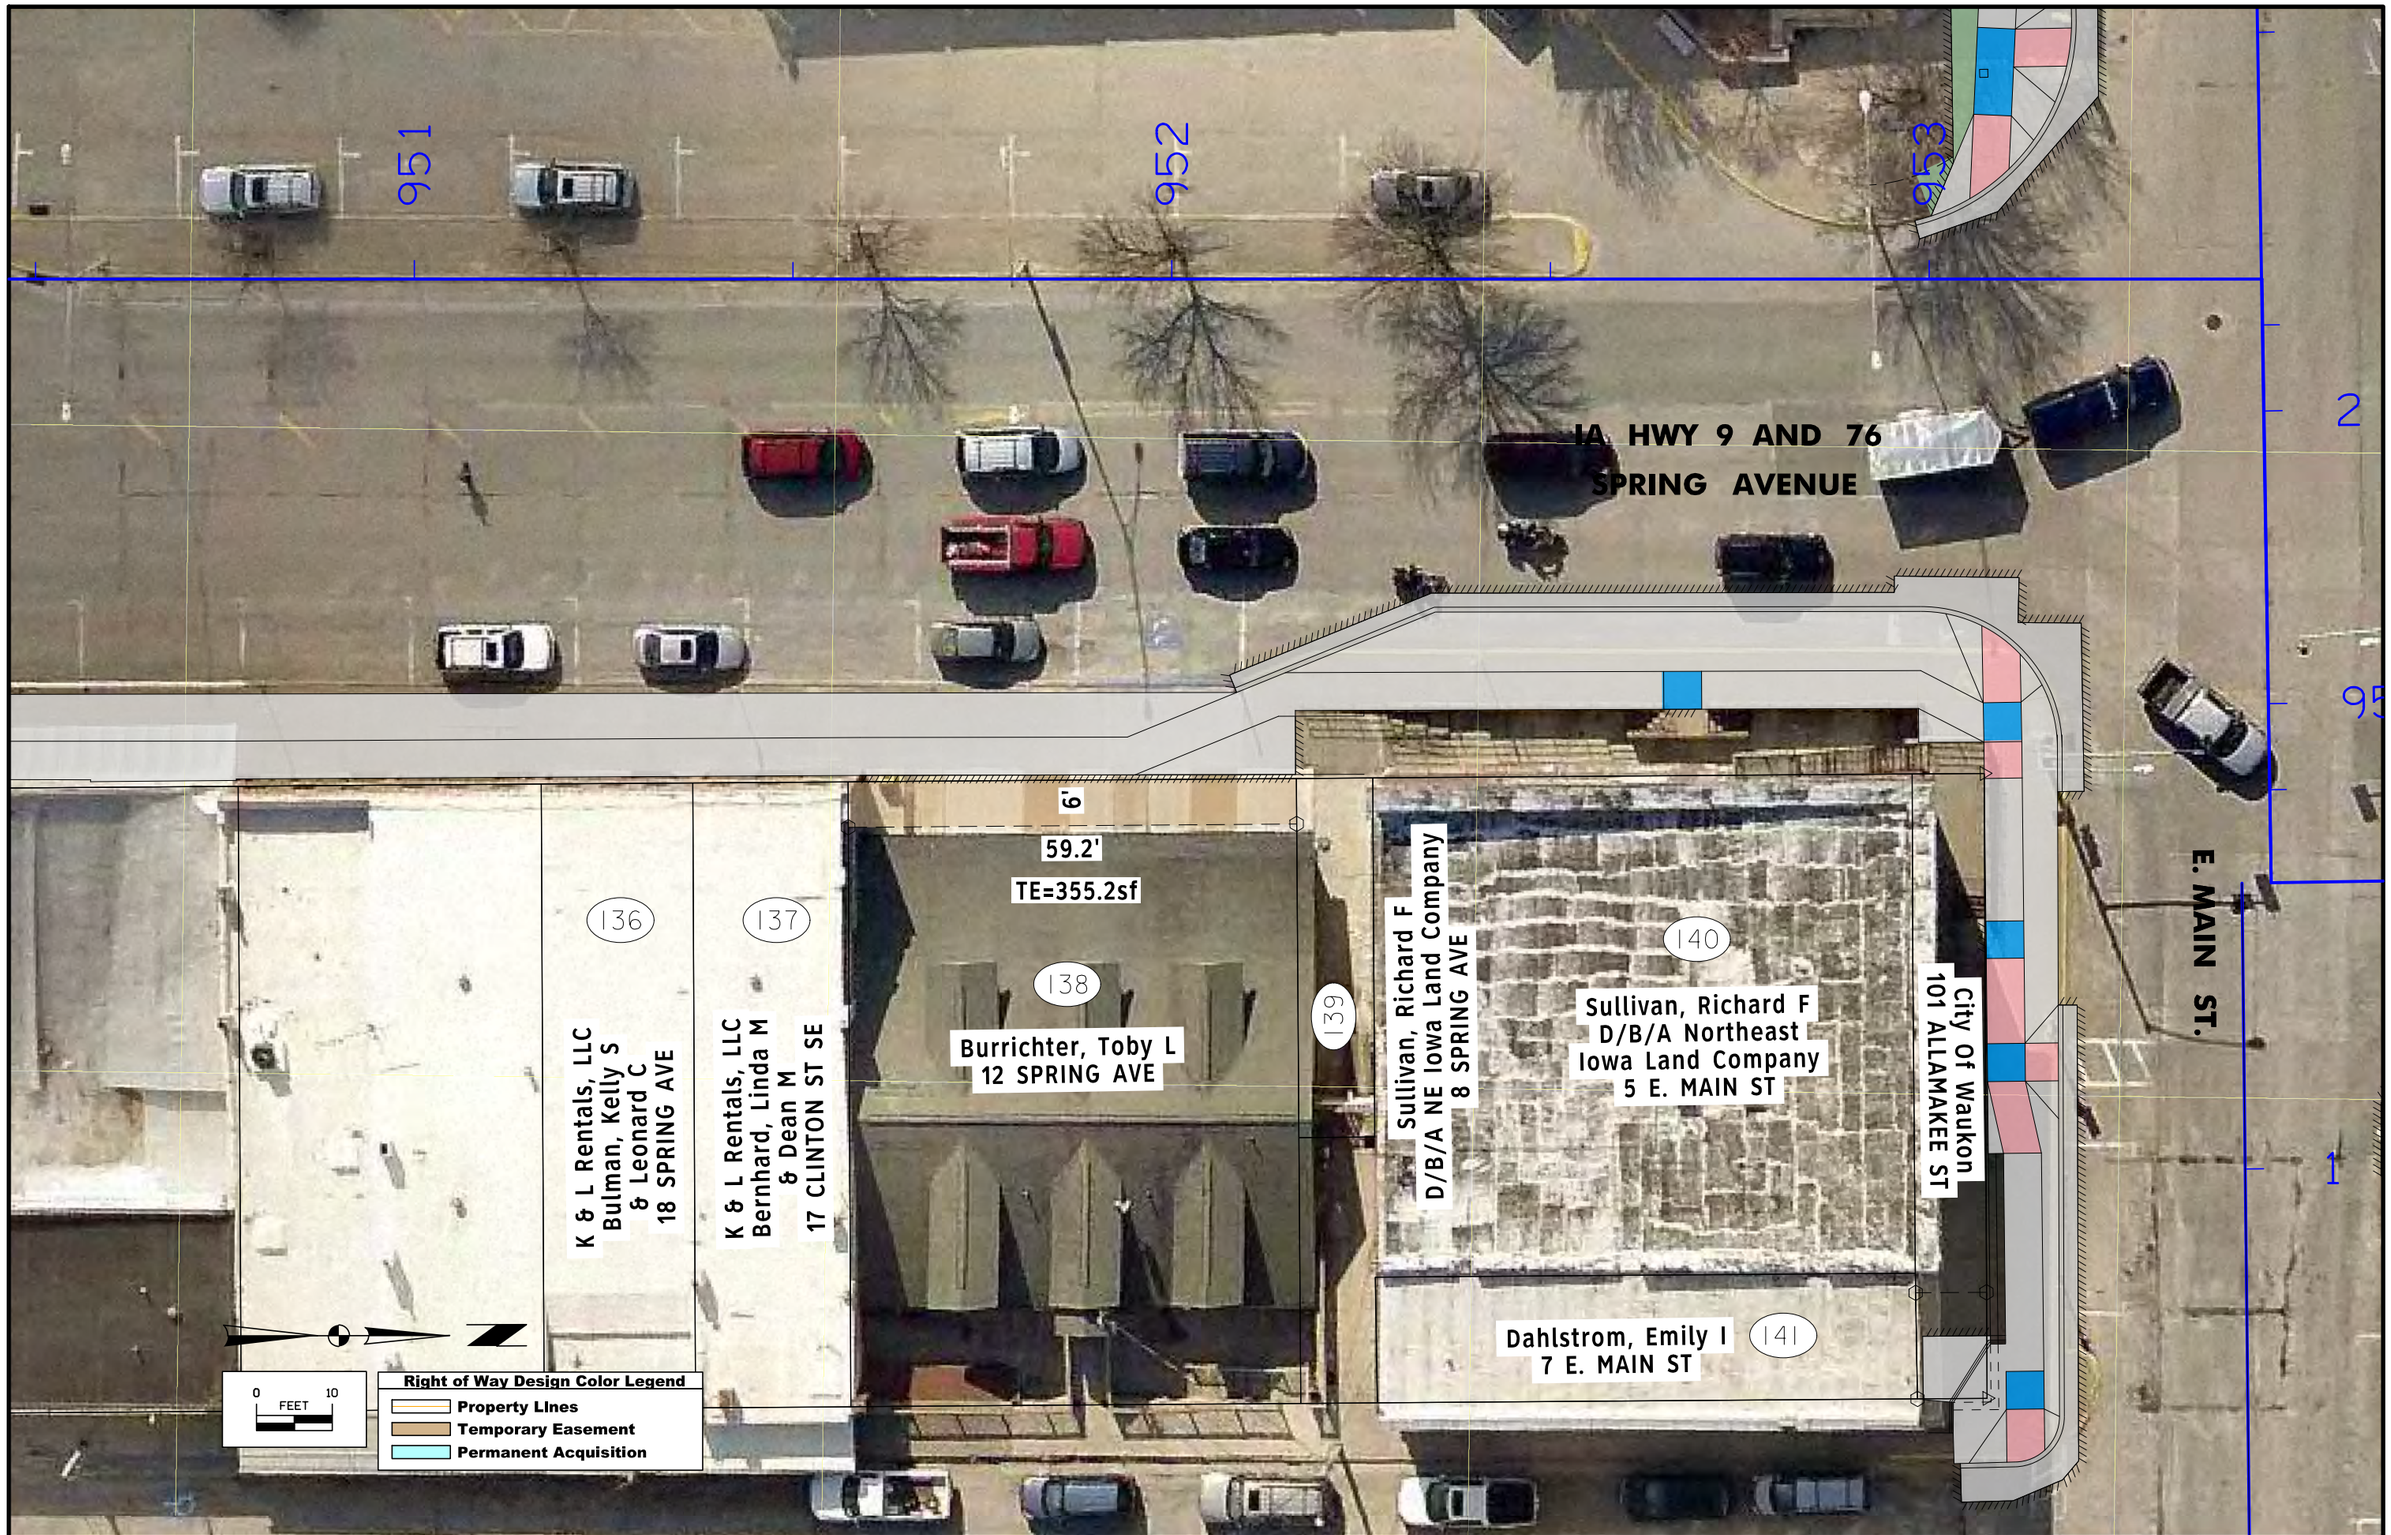

FILE NO.	ENGLISH	DESIGN TEAM	AECOM	ALLAMAKEE	COUNTY	PROJECT NUMBER	STPN-009-9(75)--2J-03	SHEET NUMBER	H.28

1:26:31 PM 1/5/2018 frankg P:\60553965\900-CAD-GIS\000007016\Design\CADD_Files\Sheet_files\SHT_03009075Z03_H01.dgn

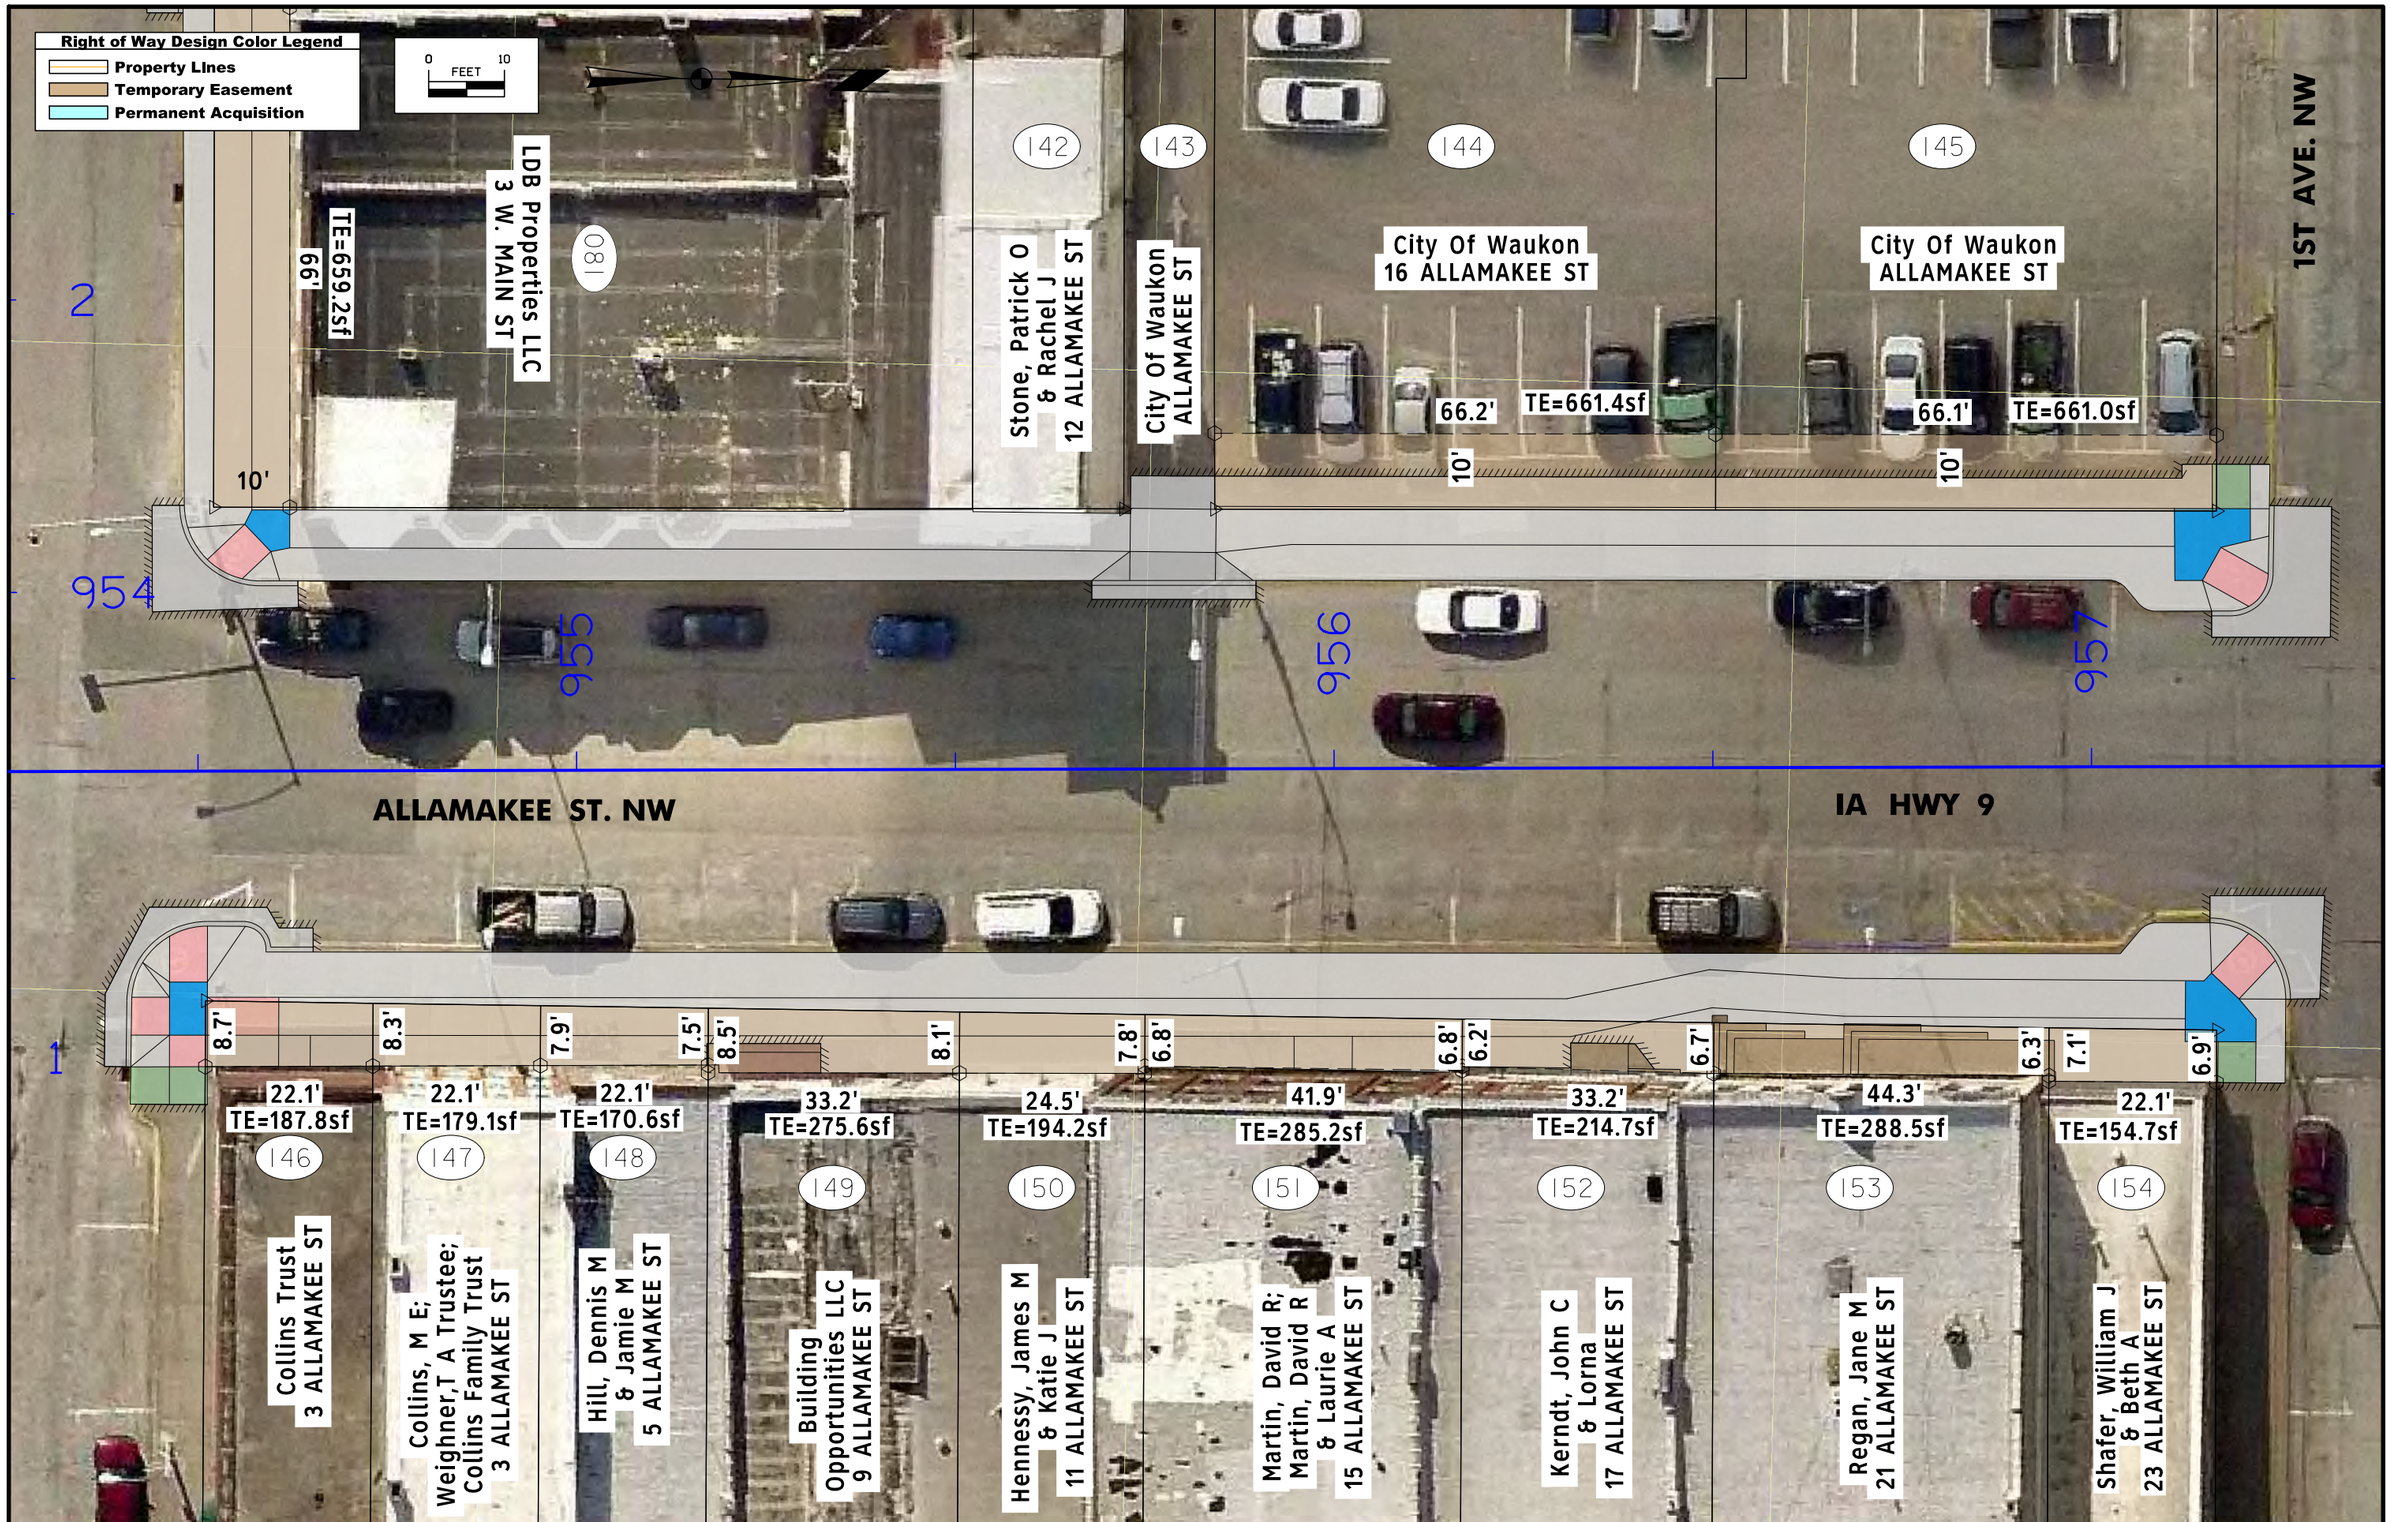

FILE NO.	ENGLISH	DESIGN TEAM	AECOM	ALLAMAKEE	COUNTY	PROJECT NUMBER	STPN-009-9(75)--2J-03	SHEET NUMBER	H.29

1:26:34 PM 1/5/2018 frankg P:\60553965\900-CAD-GIS\000007016\Design\CADD_Files\Sheet_files\SHT_03009075Z03_H01.dgn

FILE NO.	ENGLISH	DESIGN TEAM	AECOM	ALLAMAKEE	COUNTY	PROJECT NUMBER	STPN-009-9(75)--2J-03	SHEET NUMBER	H.30

1:26:38 PM 1/5/2018 frankg P:\60553965\900-CAD-GIS\000007016\Design\CADD_Files\Sheet_files\SHT_03009075Z03_H01.dgn

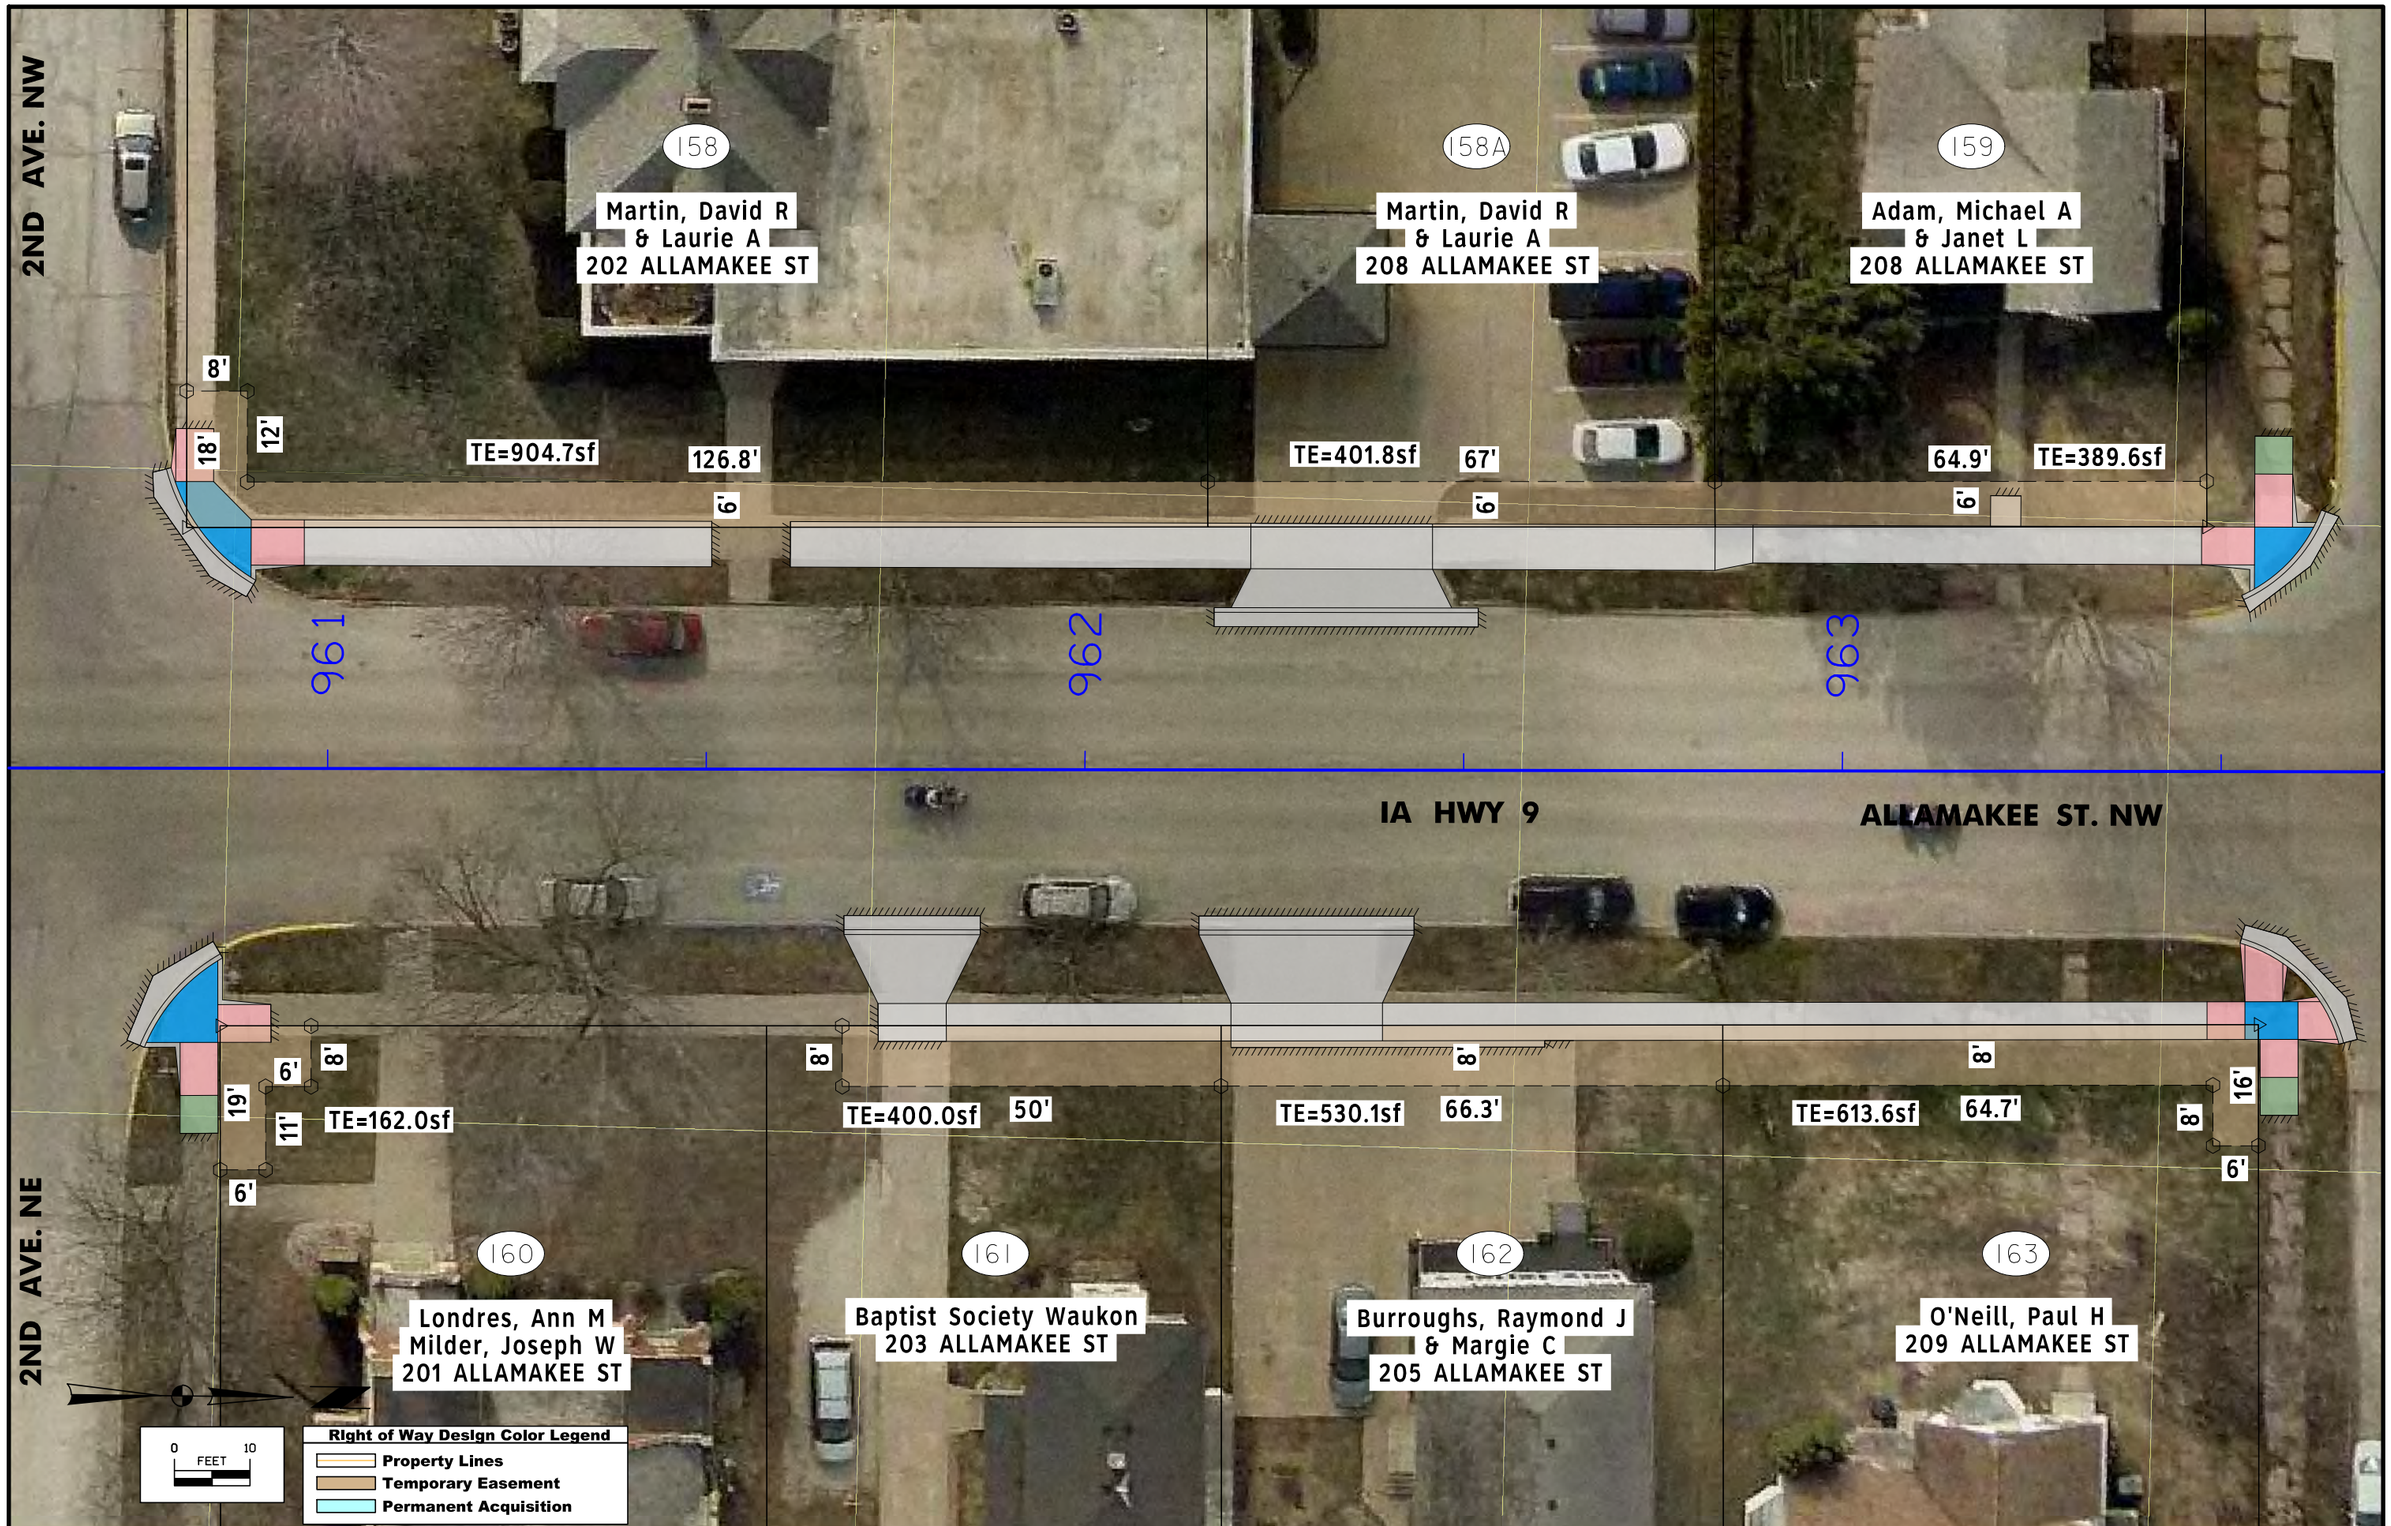

FILE NO.	ENGLISH	DESIGN TEAM	AECOM	ALLAMAKEE	COUNTY	PROJECT NUMBER	STPN-009-9(75)--2J-03	SHEET NUMBER	H.31

1:26:42 PM 1/5/2018 frankg P:\60553965\900-CAD-GIS\000007016\Design\CADD_Files\Sheet_files\SHT_03009075Z03_H01.dgn

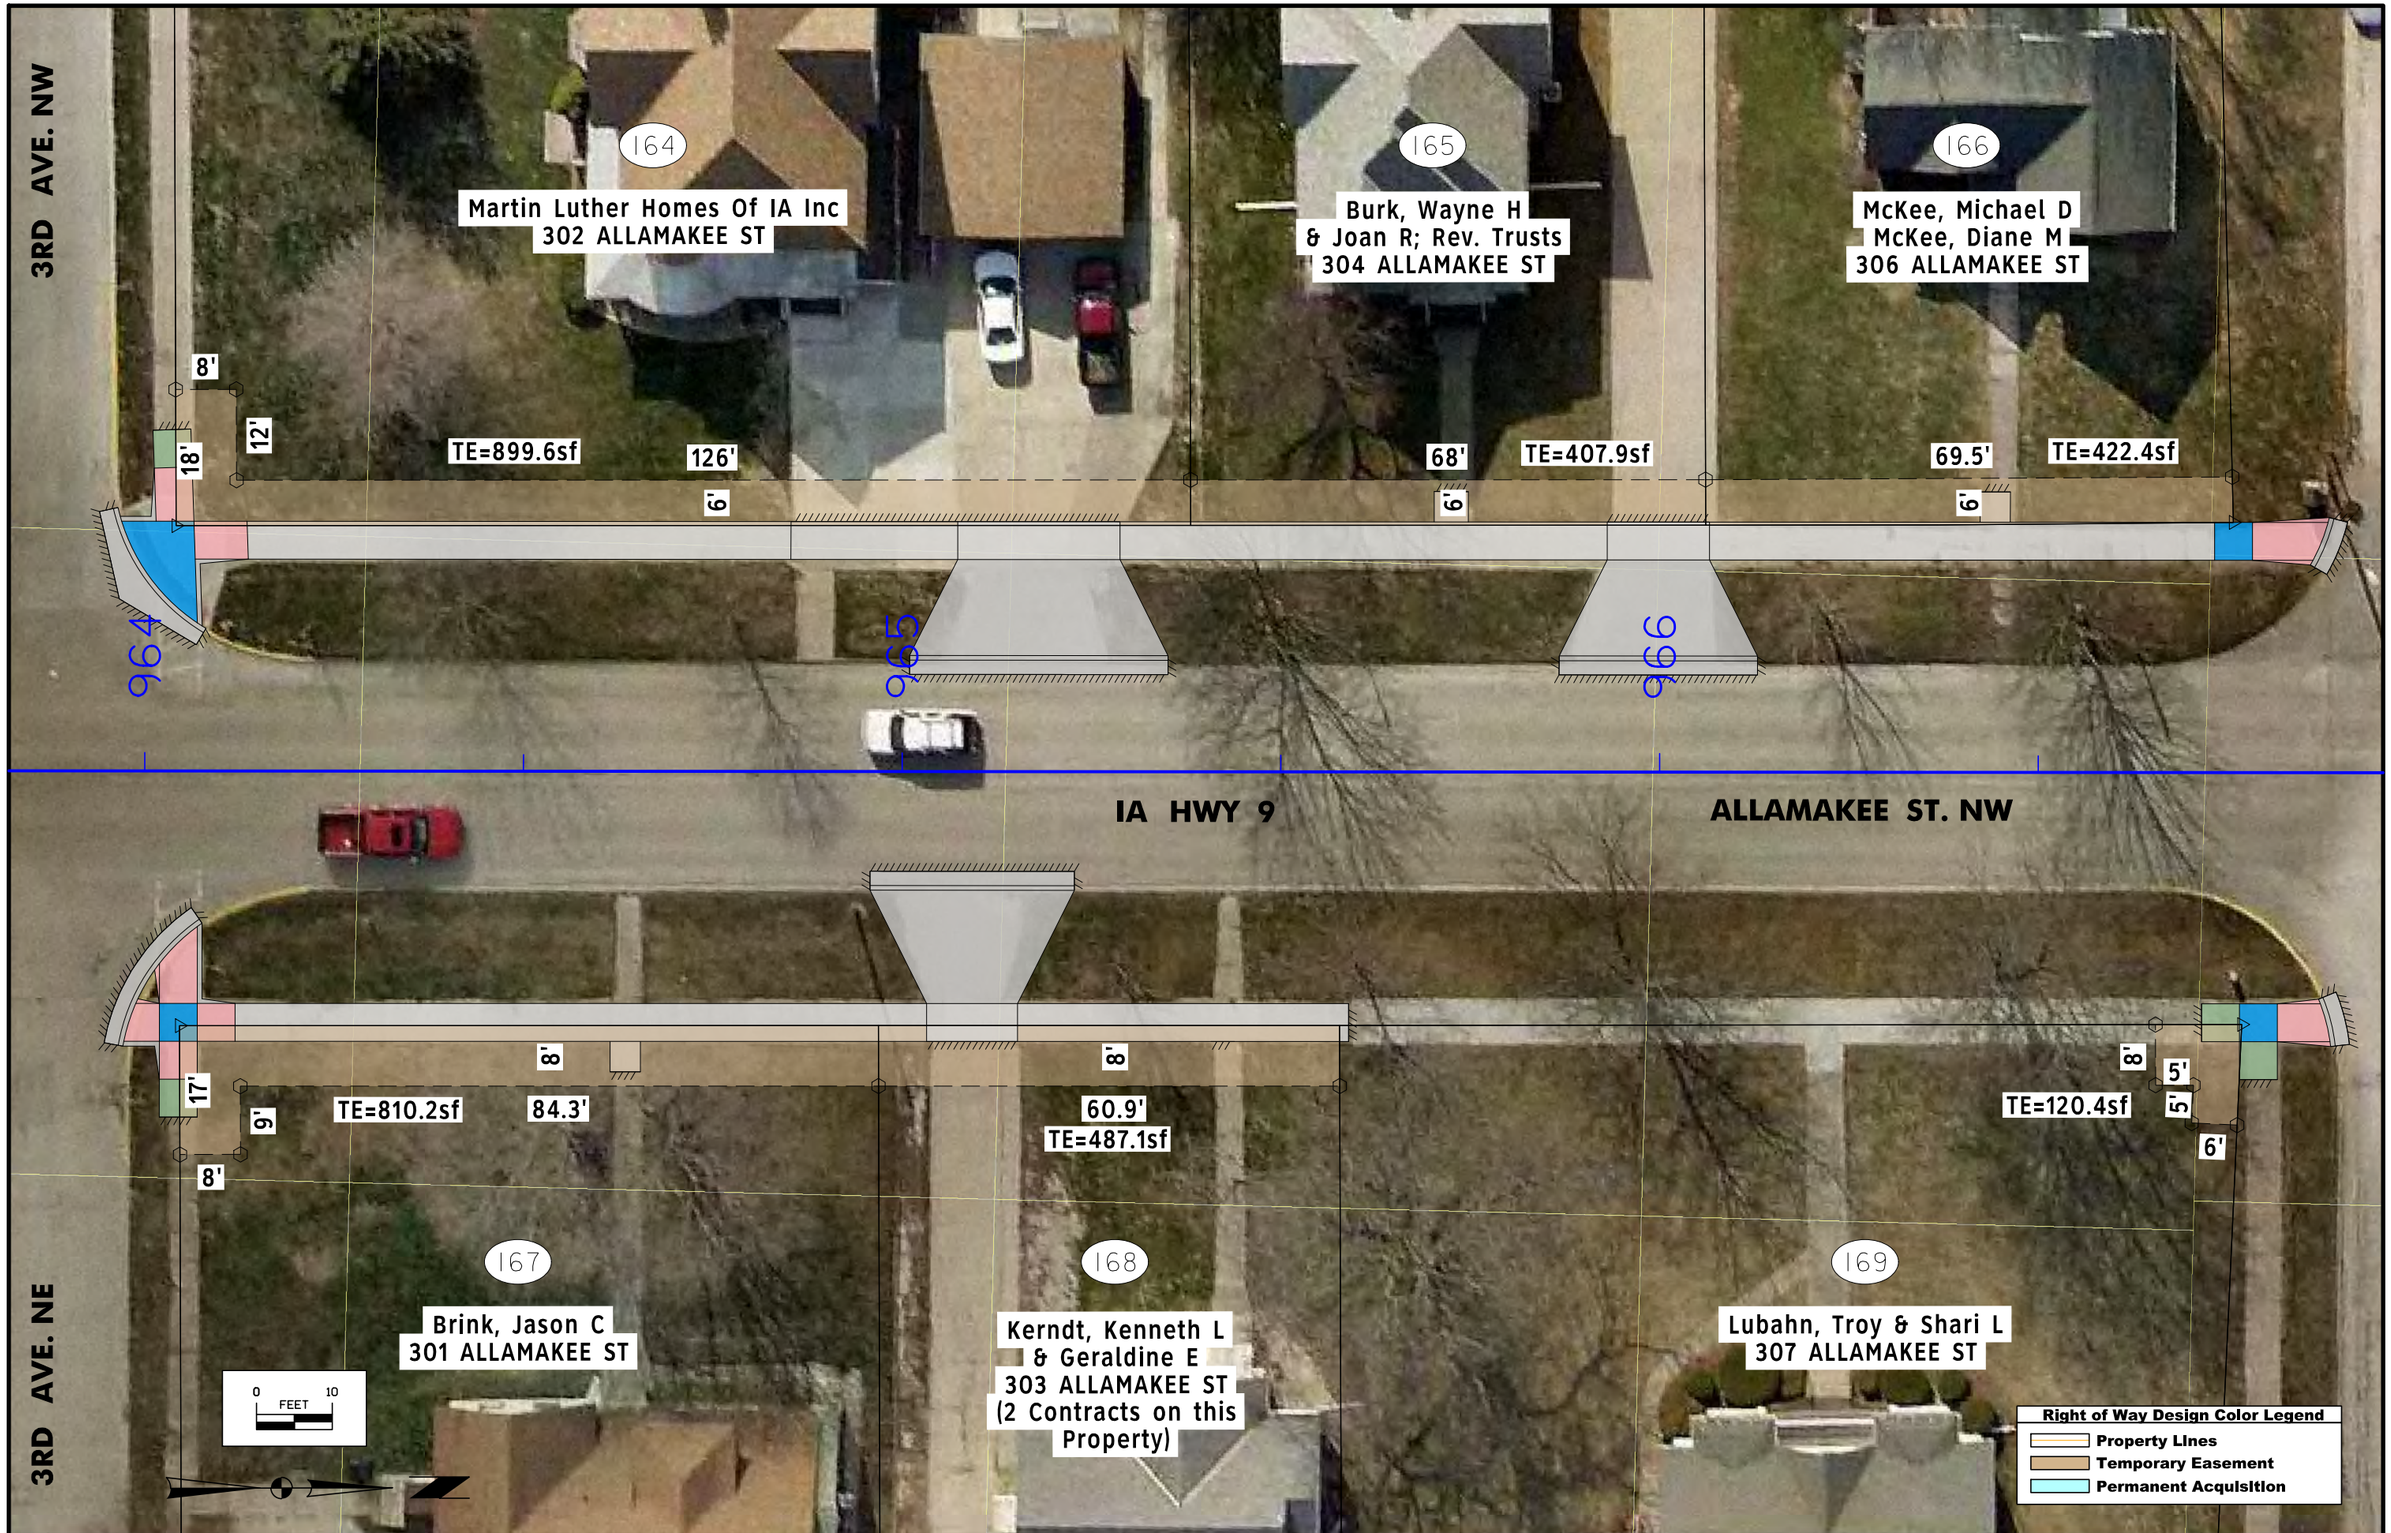

FILE NO.	ENGLISH	DESIGN TEAM	AECOM	ALLAMAKEE	COUNTY	PROJECT NUMBER	STPN-009-9(75)--2J-03	SHEET NUMBER	H.32

1:26:48 PM 1/5/2018 frankg P:\60553965\900-CAD-GIS\000007016\Design\CADD_Files\Sheet_files\SHT_03009075Z03_H01.dgn

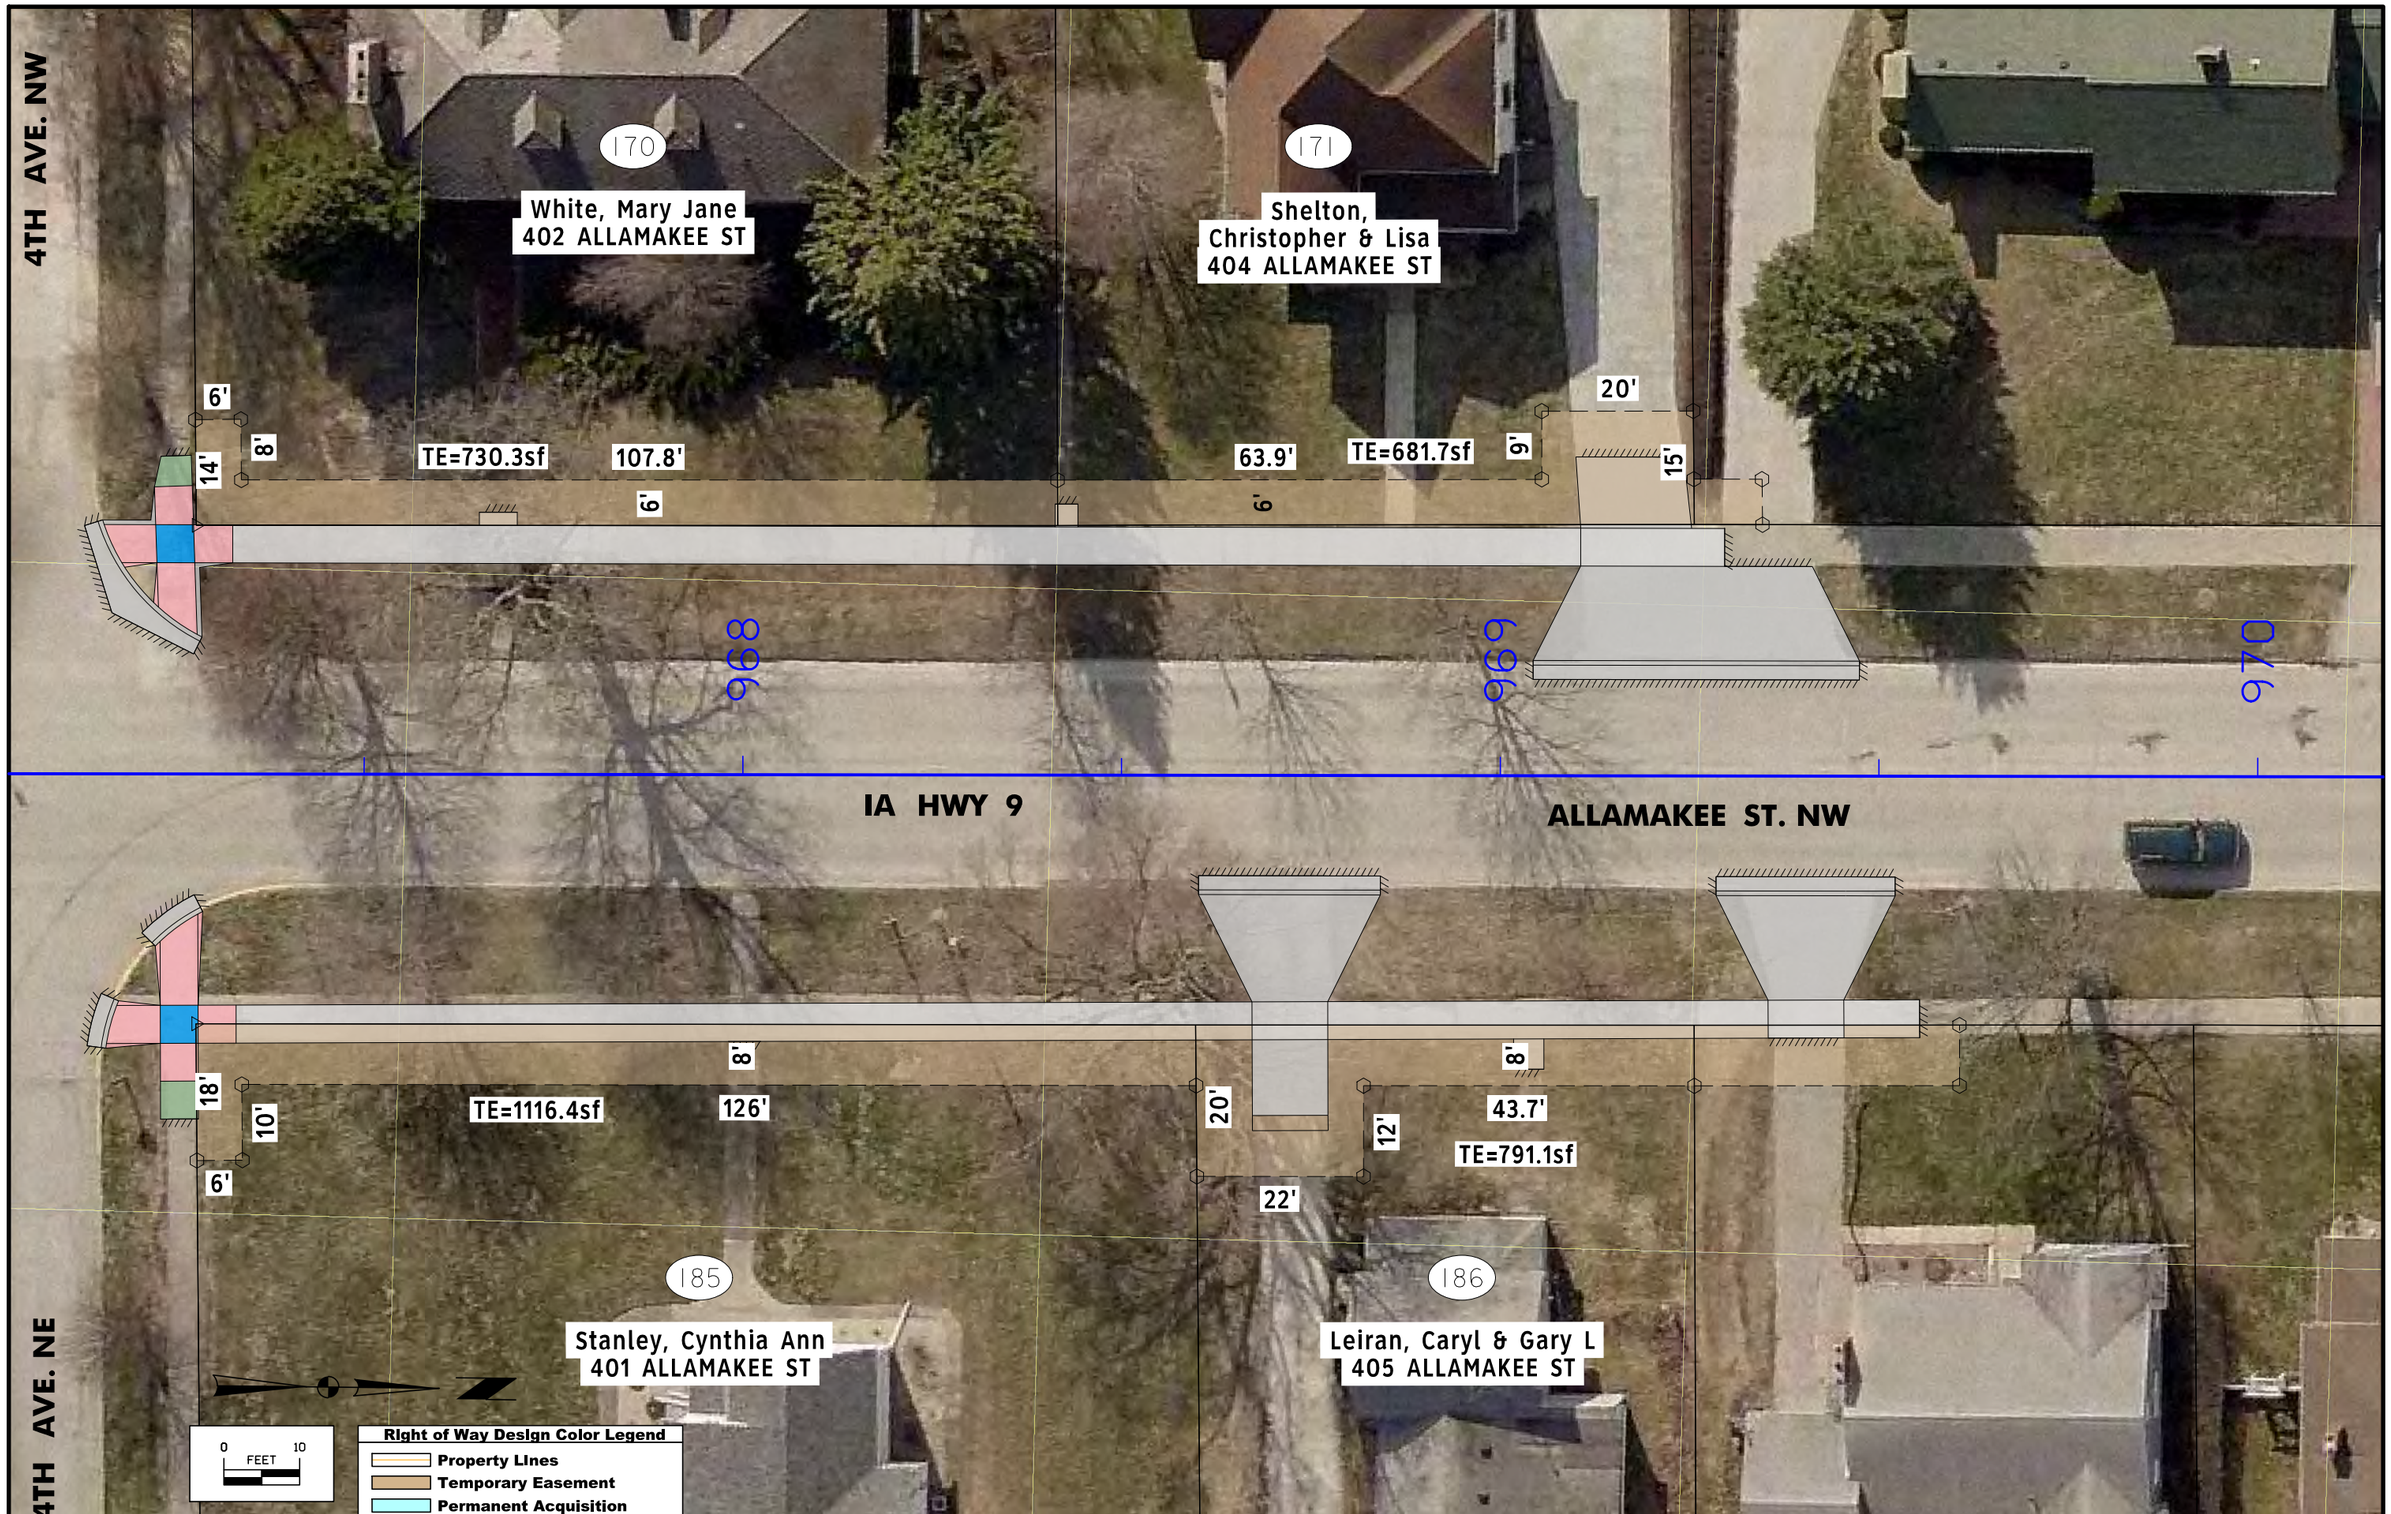

FILE NO.	ENGLISH	DESIGN TEAM	AECOM	ALLAMAKEE	COUNTY	PROJECT NUMBER	STPN-009-9(75)--2J-03	SHEET NUMBER	H.33

1:26:55 PM 1/5/2018 frankg P:\60553965\900-CAD-GIS\000007016\Design\CADD_Files\Sheet_files\SHT_03009075Z03_H01.dgn

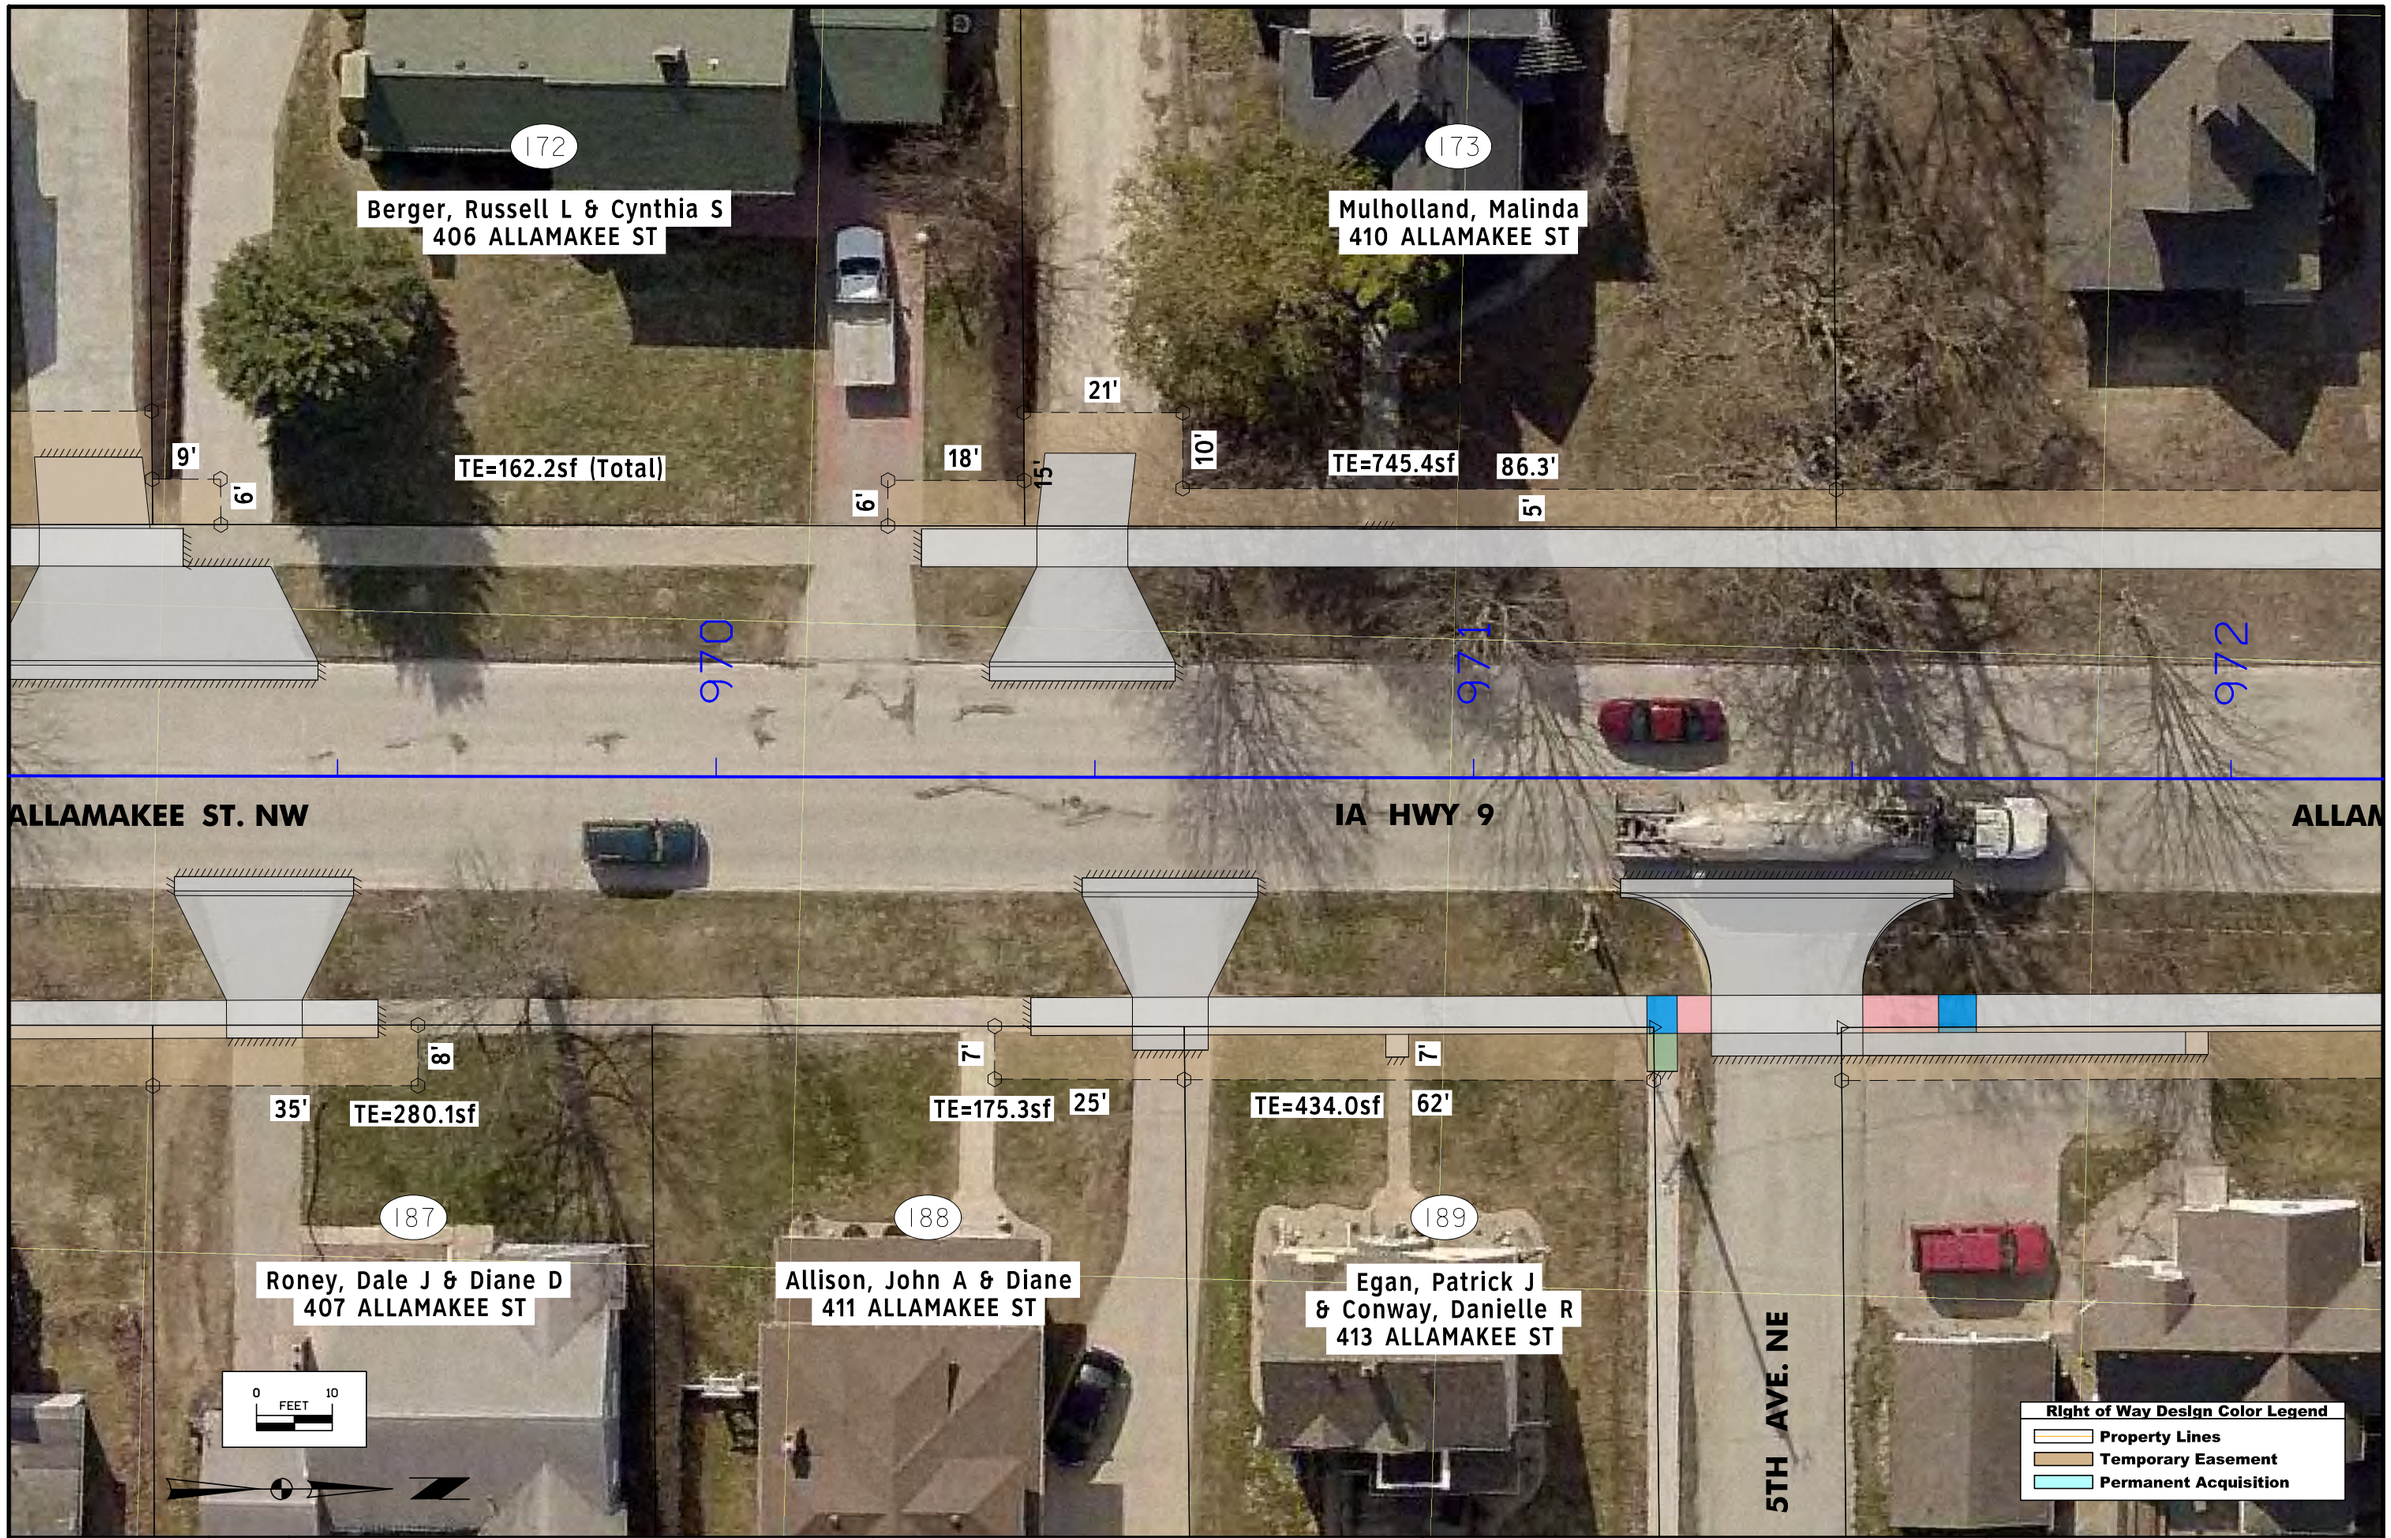

FILE NO.	ENGLISH	DESIGN TEAM	AECOM	ALLAMAKEE	COUNTY	PROJECT NUMBER	STPN-009-9(75)--2J-03	SHEET NUMBER	H.34

1:27:03 PM 1/5/2018 frankg P:\60553965\900-CAD-GIS\000007016\Design\CADD_Files\Sheet_files\SHT_03009075Z03_H01.dgn

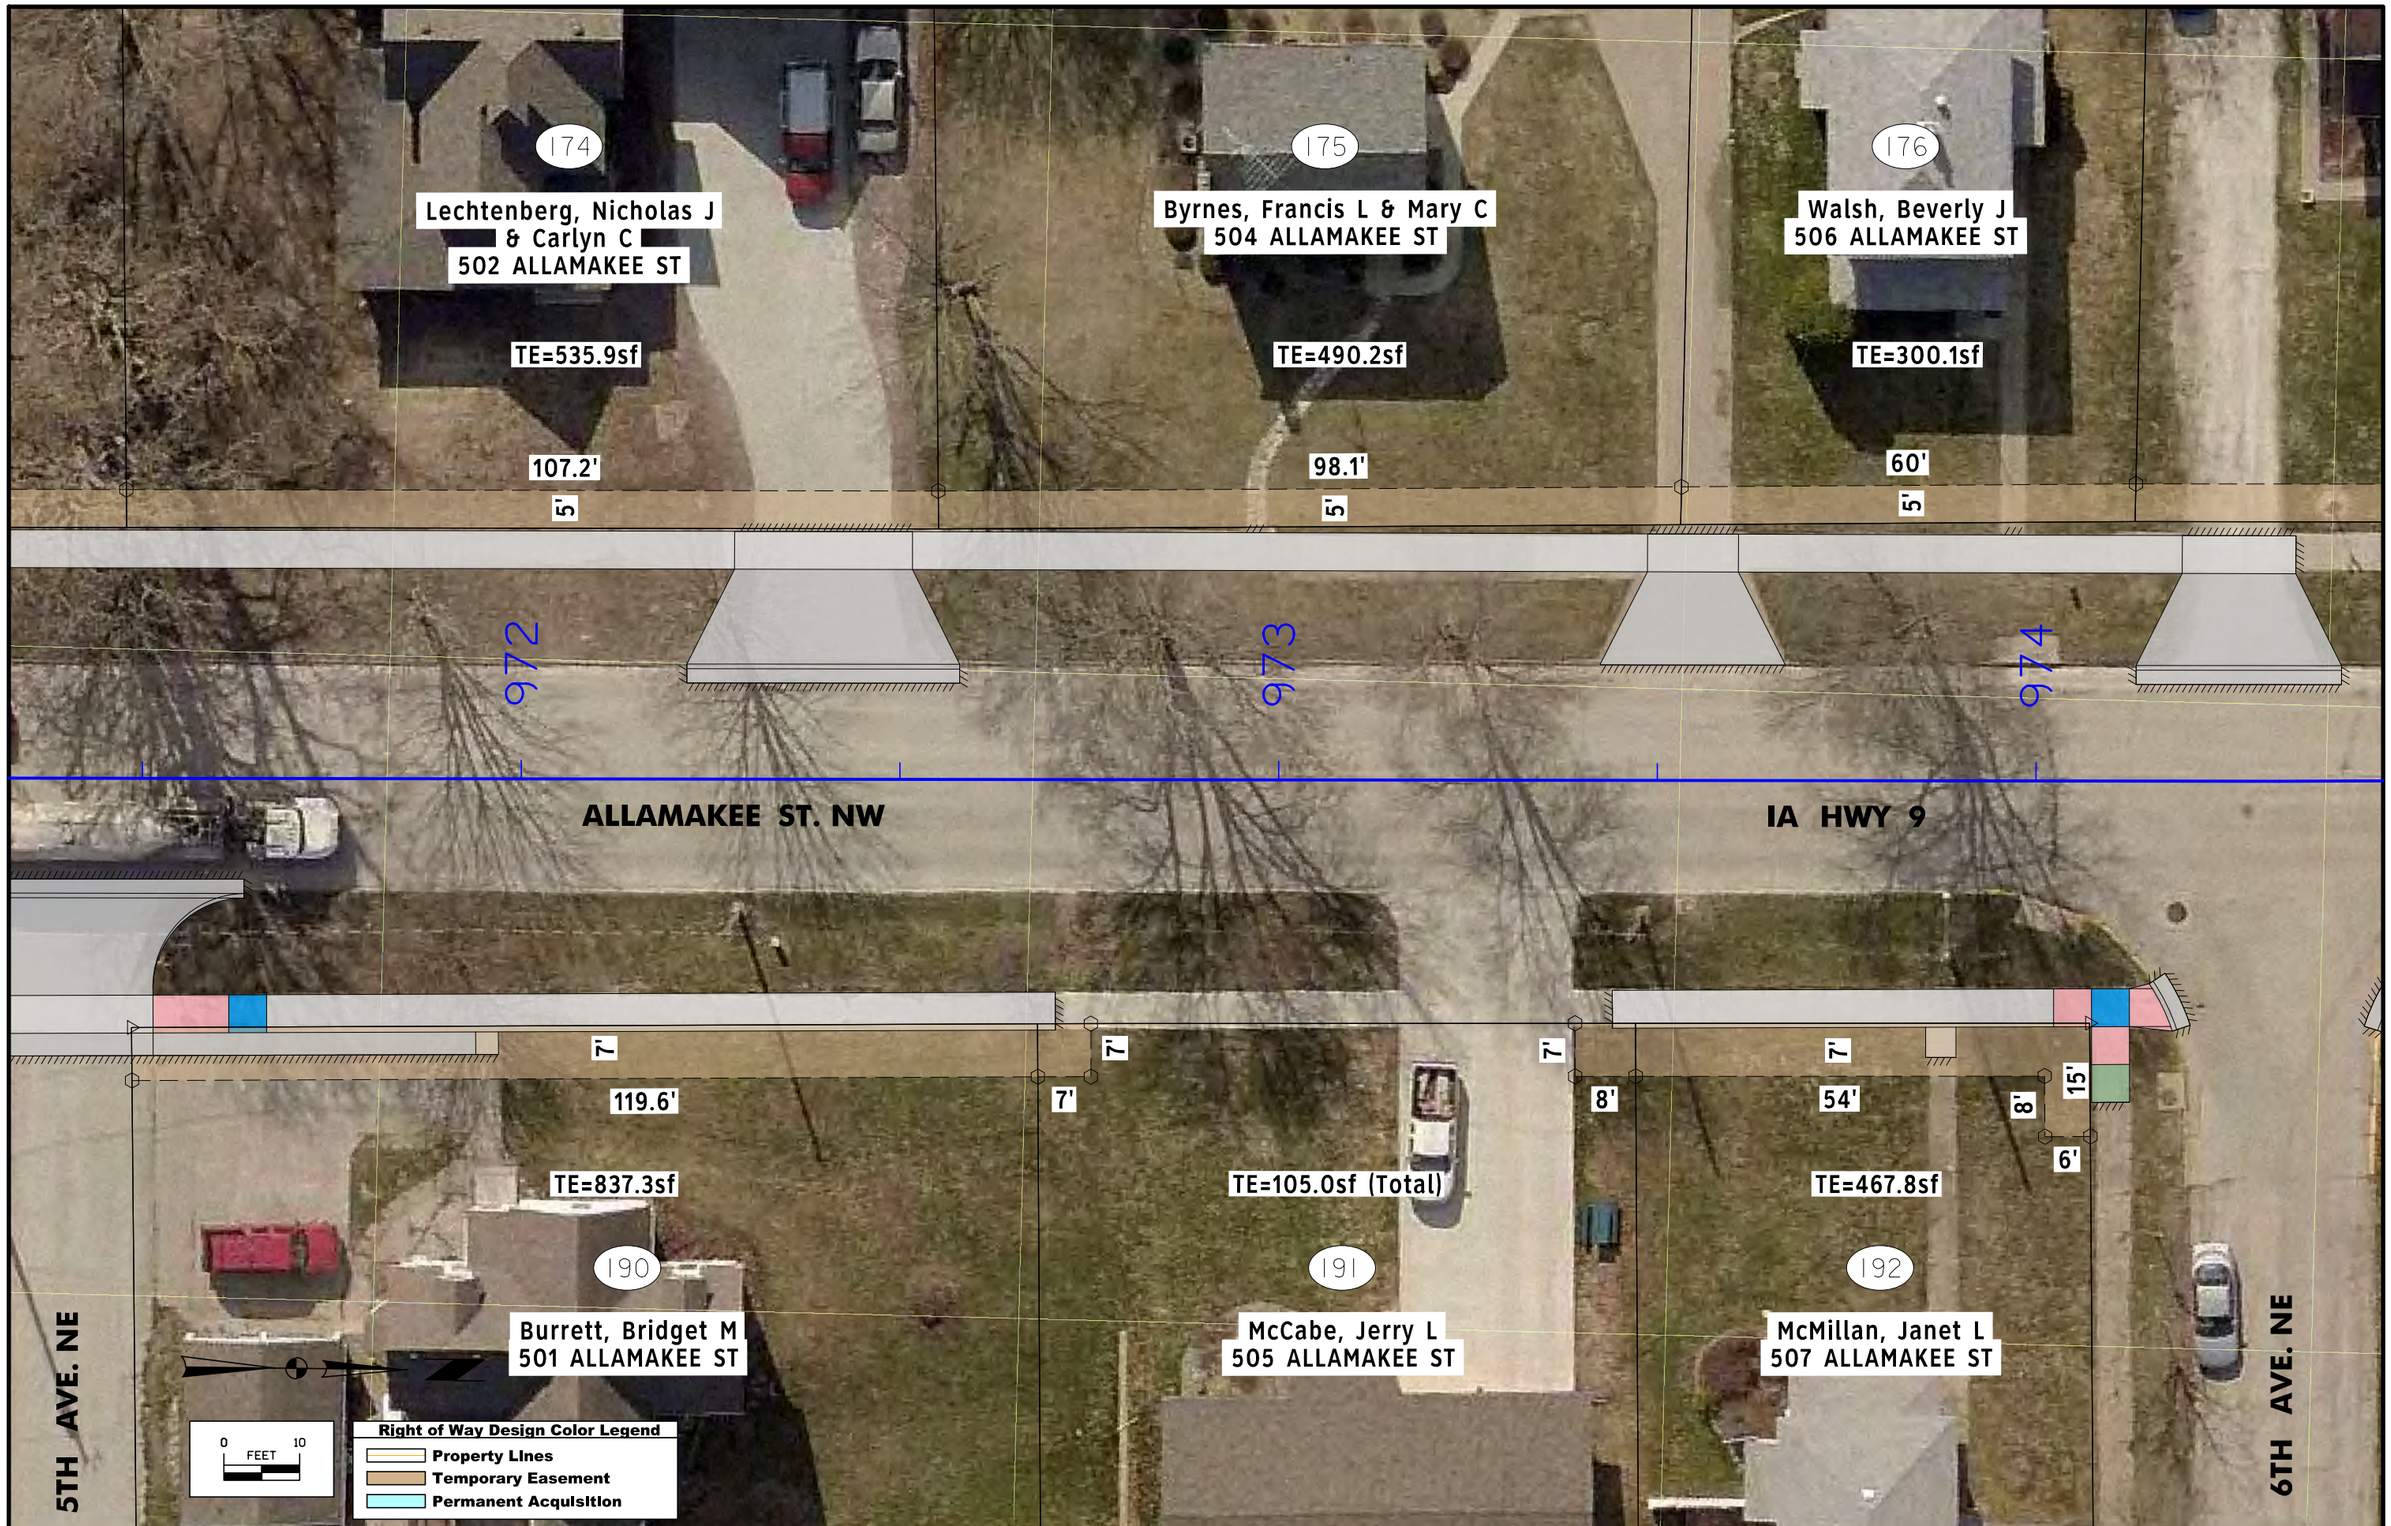

FILE NO.	ENGLISH	DESIGN TEAM	AECOM	ALLAMAKEE	COUNTY	PROJECT NUMBER	STPN-009-9(75)--2J-03	SHEET NUMBER	H.35

1:27:11 PM 1/5/2018 frankg P:\60553965\900-CAD-GIS\000007016\Design\CADD_Files\Sheet_files\SHT_03009075Z03_H01.dgn

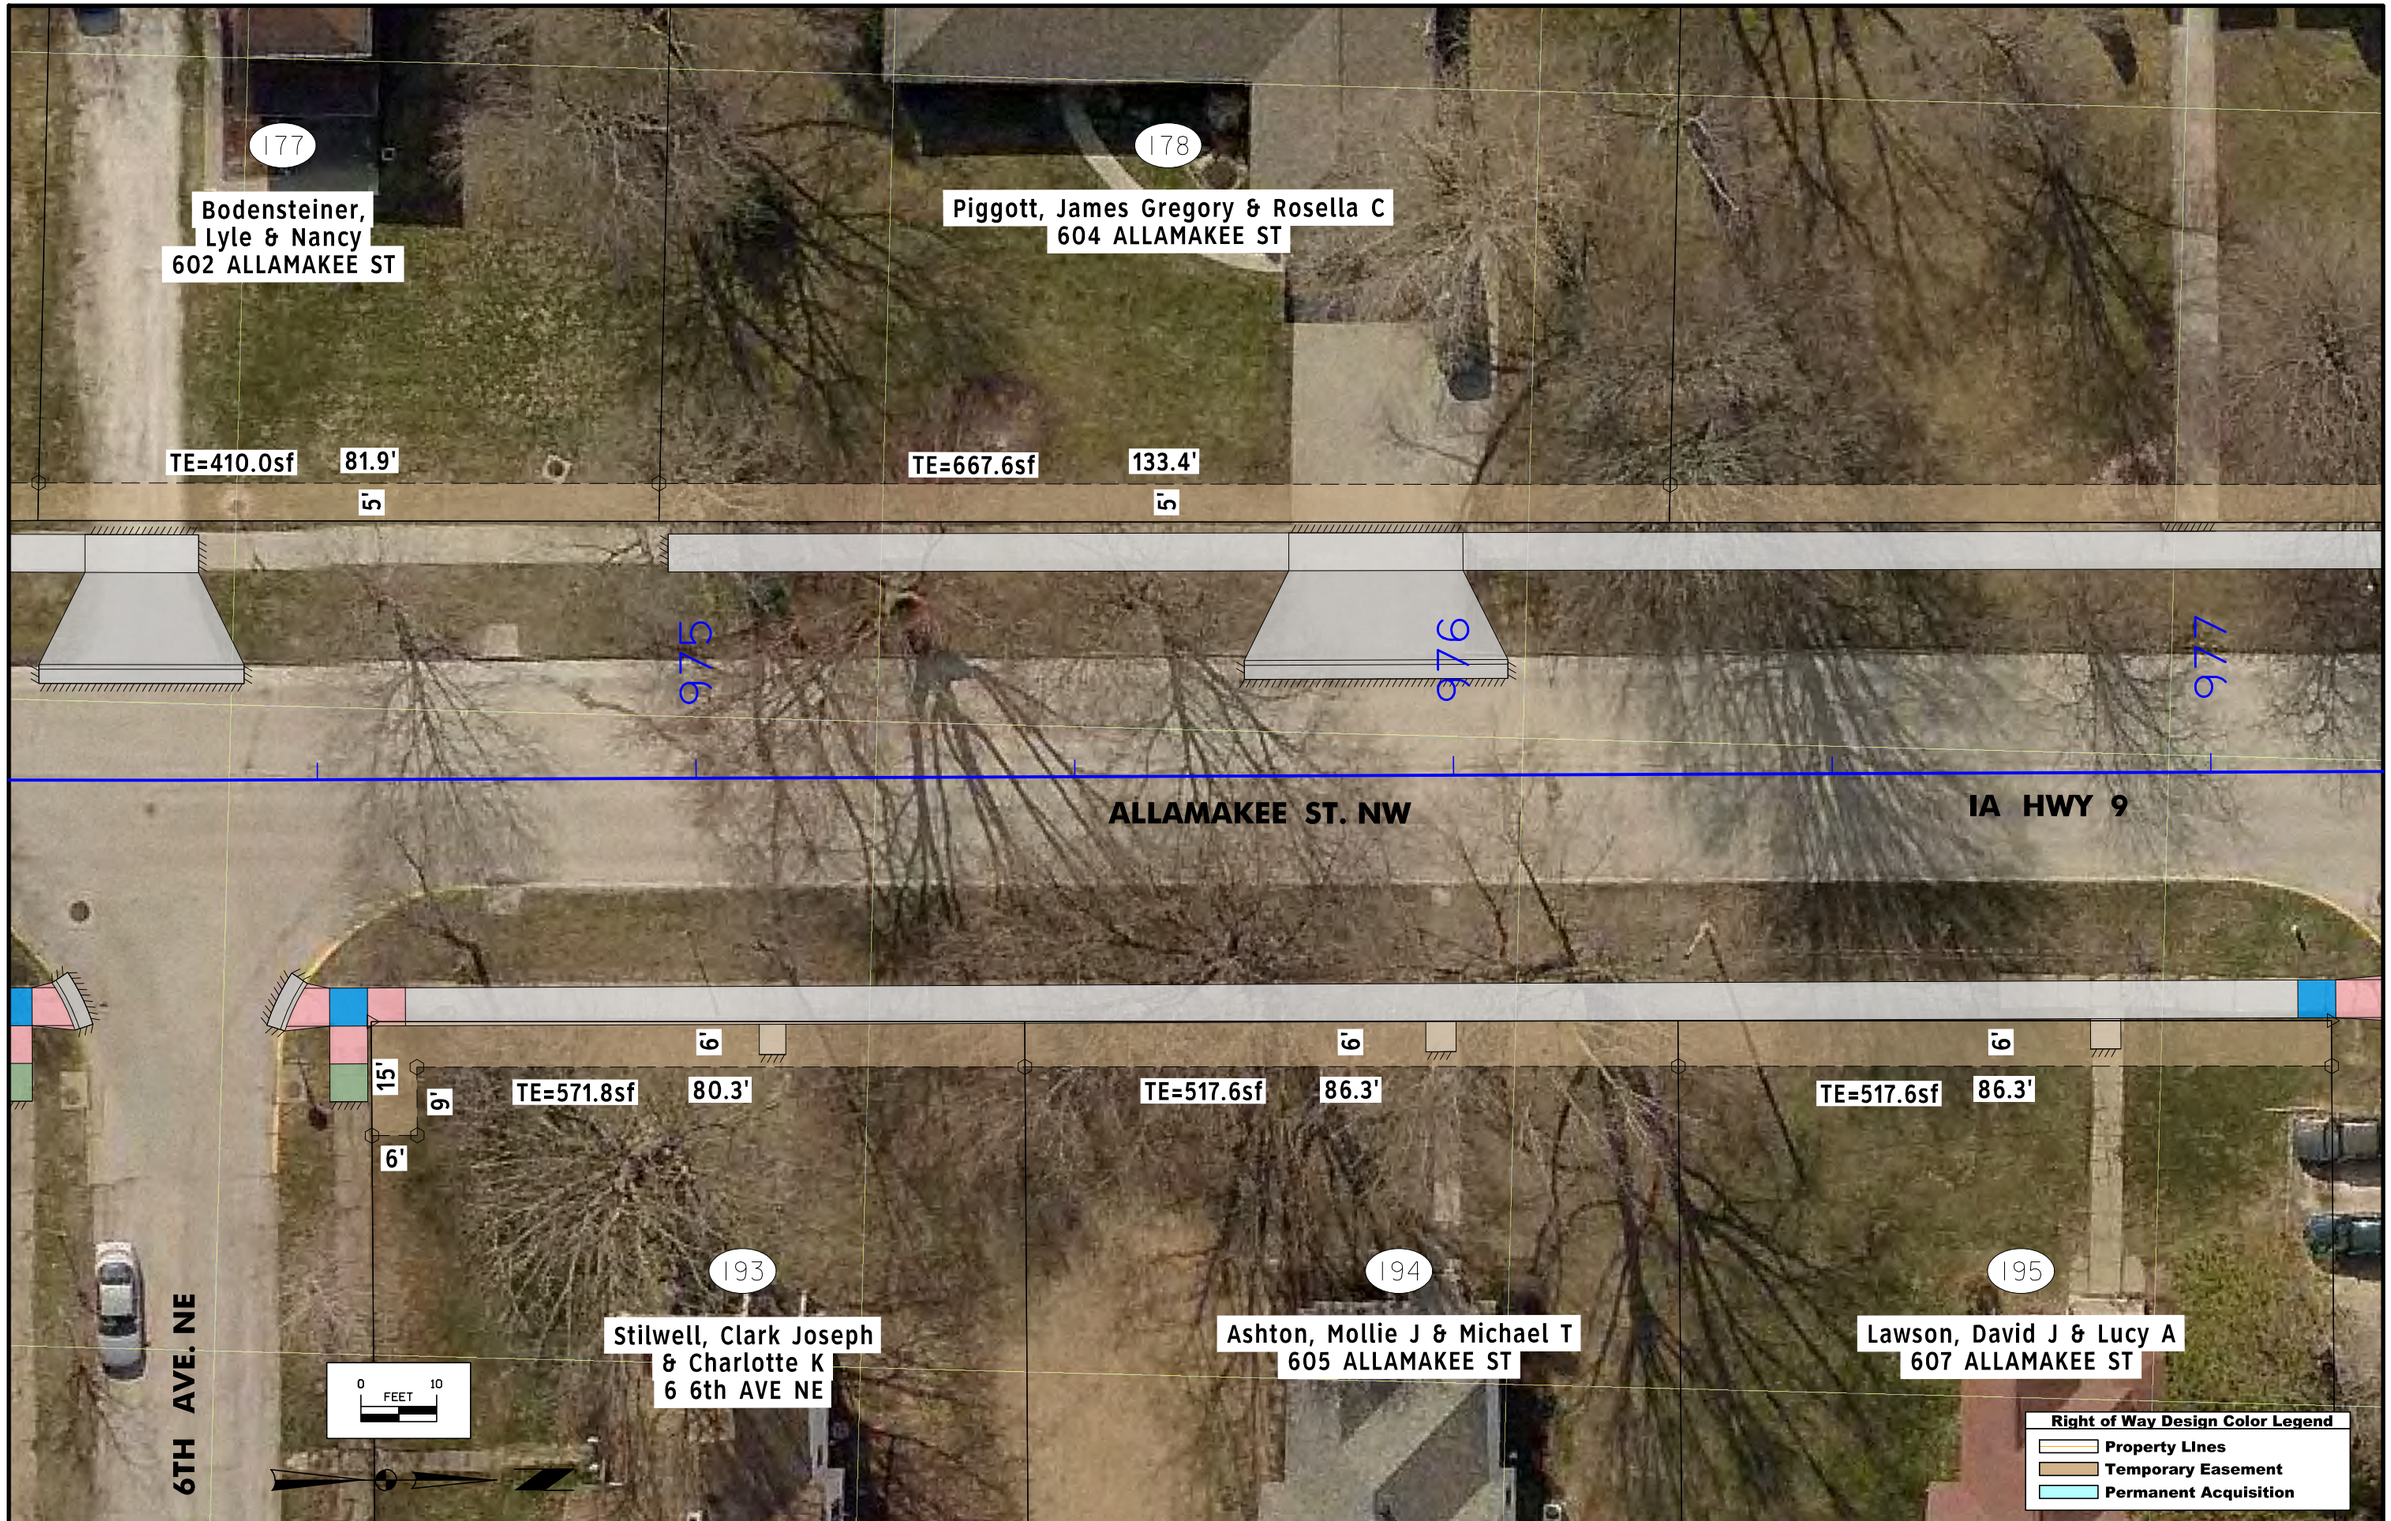

FILE NO.	ENGLISH	DESIGN TEAM	AECOM	ALLAMAKEE	COUNTY	PROJECT NUMBER	STPN-009-9(75)--2J-03	SHEET NUMBER	H.36

1:27:19 PM 1/5/2018 frankg P:\60553965\900-CAD-GIS\000007016\Design\CADD_Files\Sheet_files\SHT_03009075Z03_H01.dgn

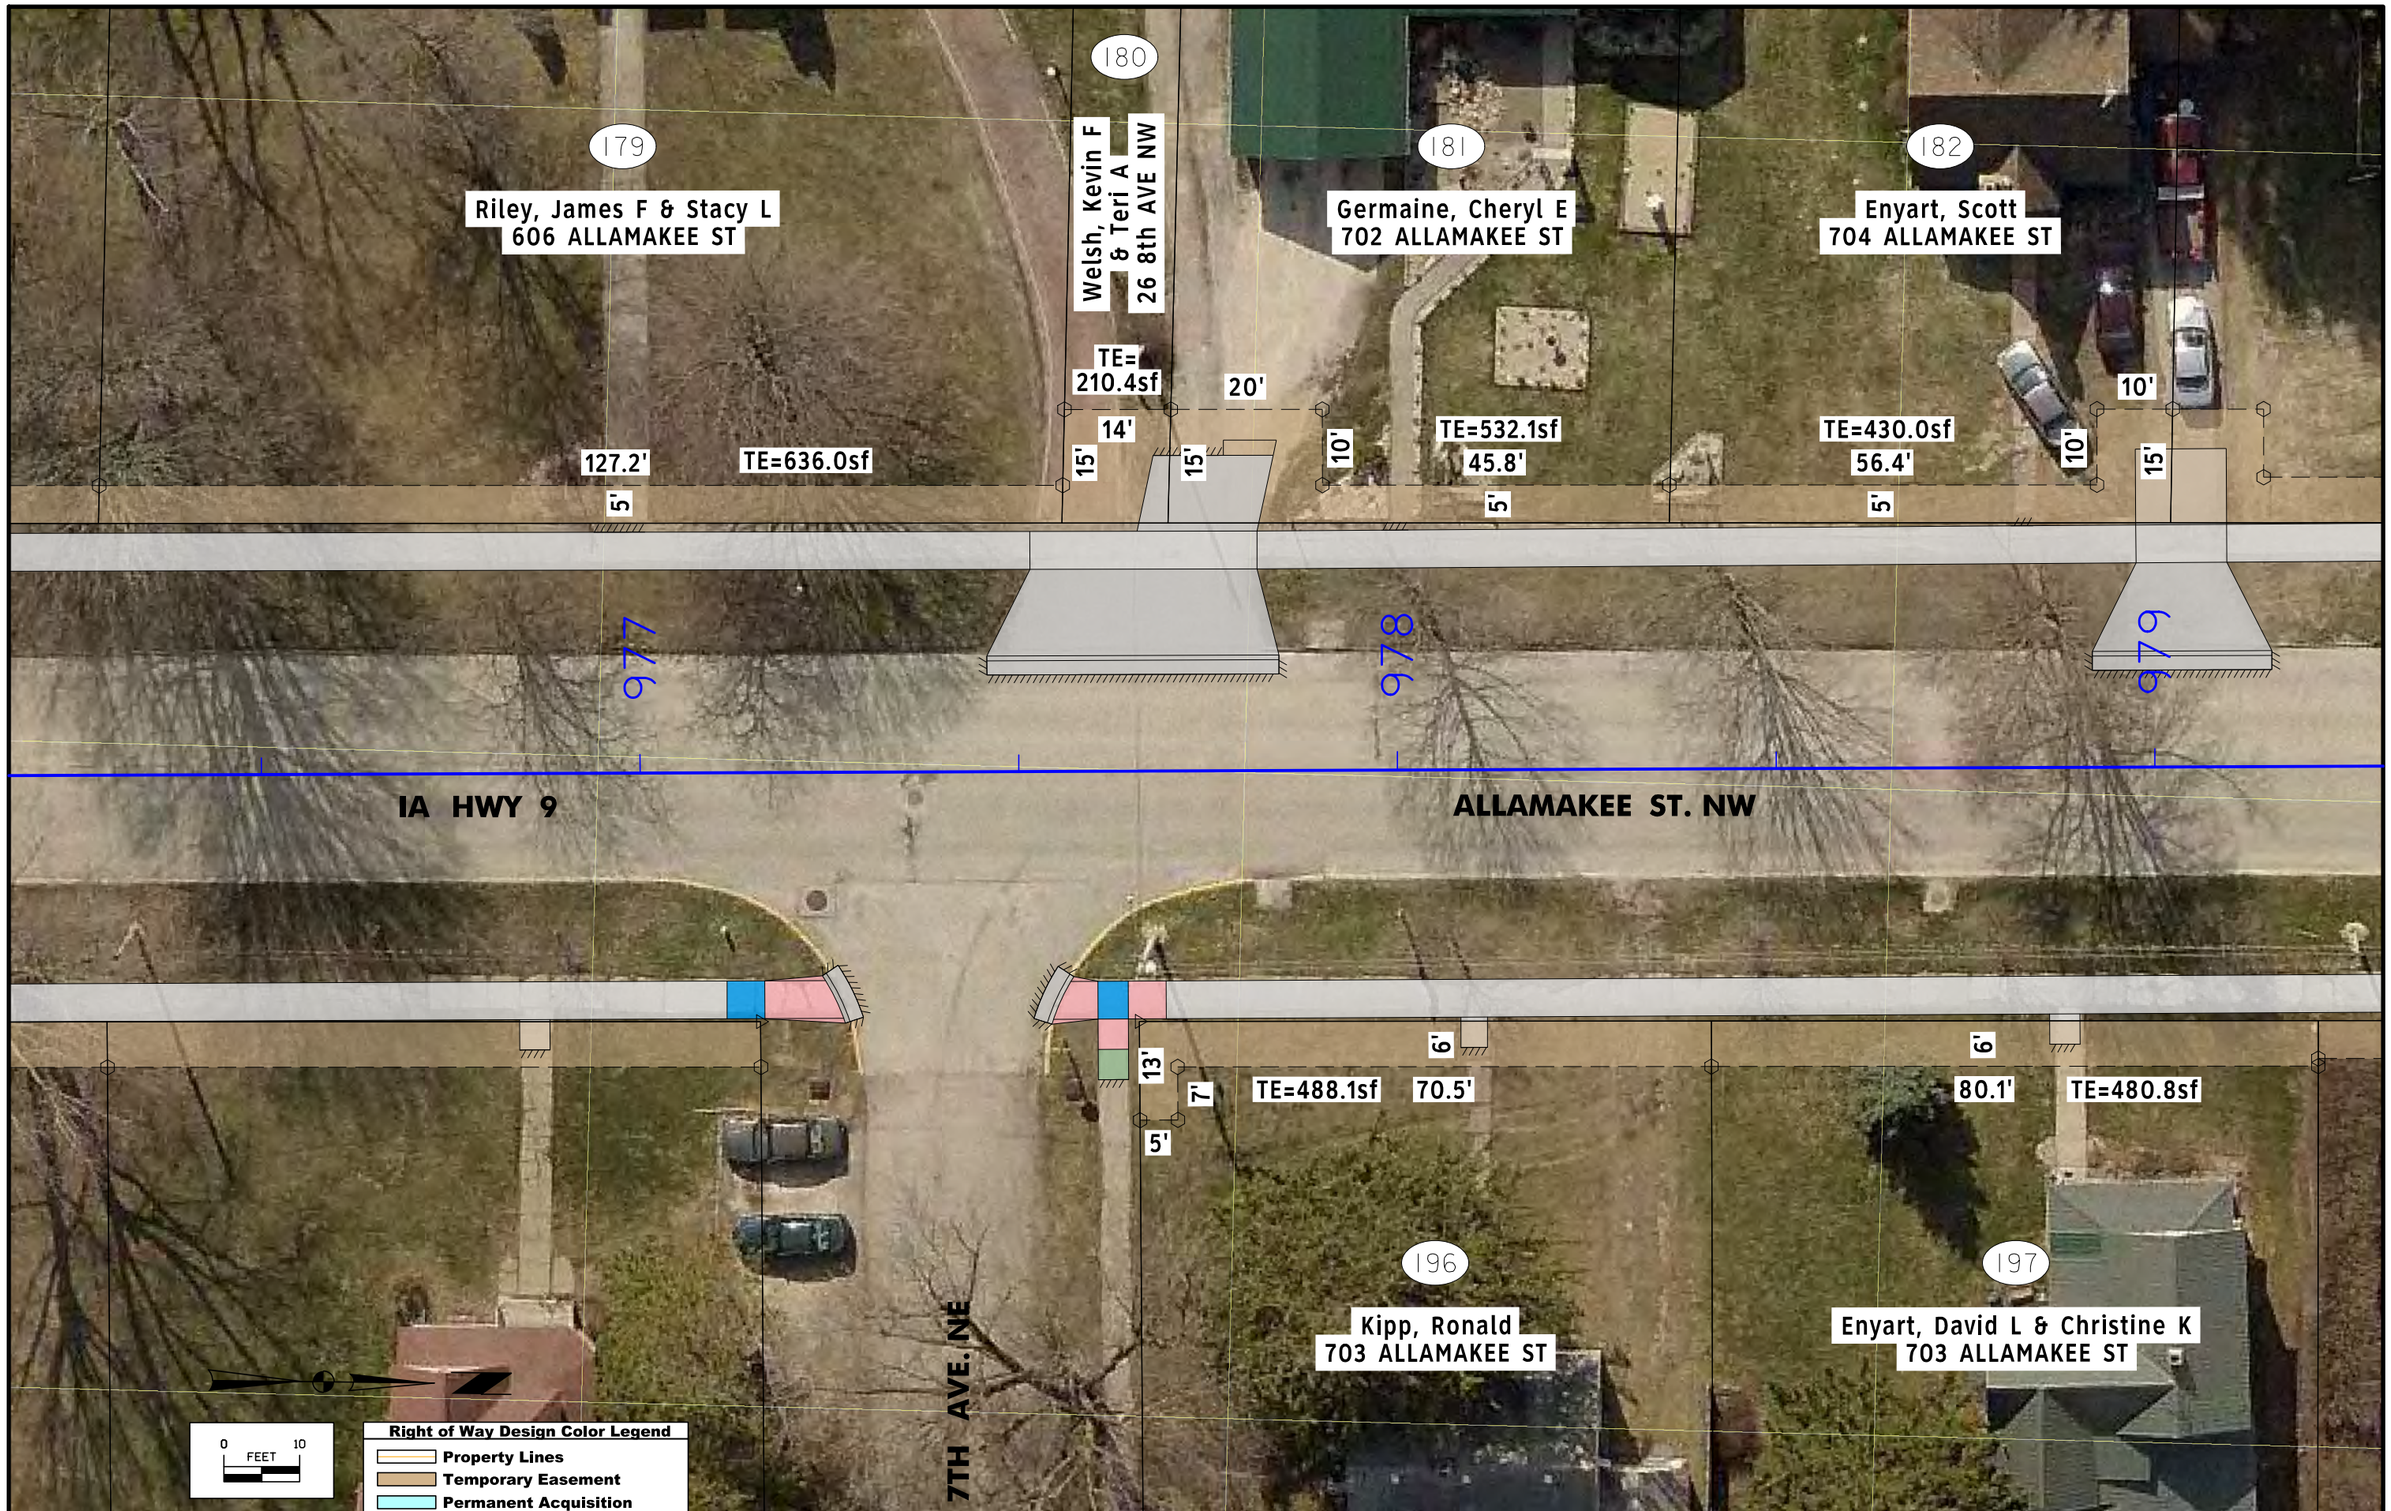

FILE NO.	ENGLISH	DESIGN TEAM	AECOM	ALLAMAKEE	COUNTY	PROJECT NUMBER	STPN-009-9(75)--2J-03	SHEET NUMBER	H.37

1:27:27 PM 1/5/2018 frankg P:\60553965\900-CAD-GIS\000007016\Design\CADD_Files\Sheet_files\SHT_03009075Z03_H01.dgn

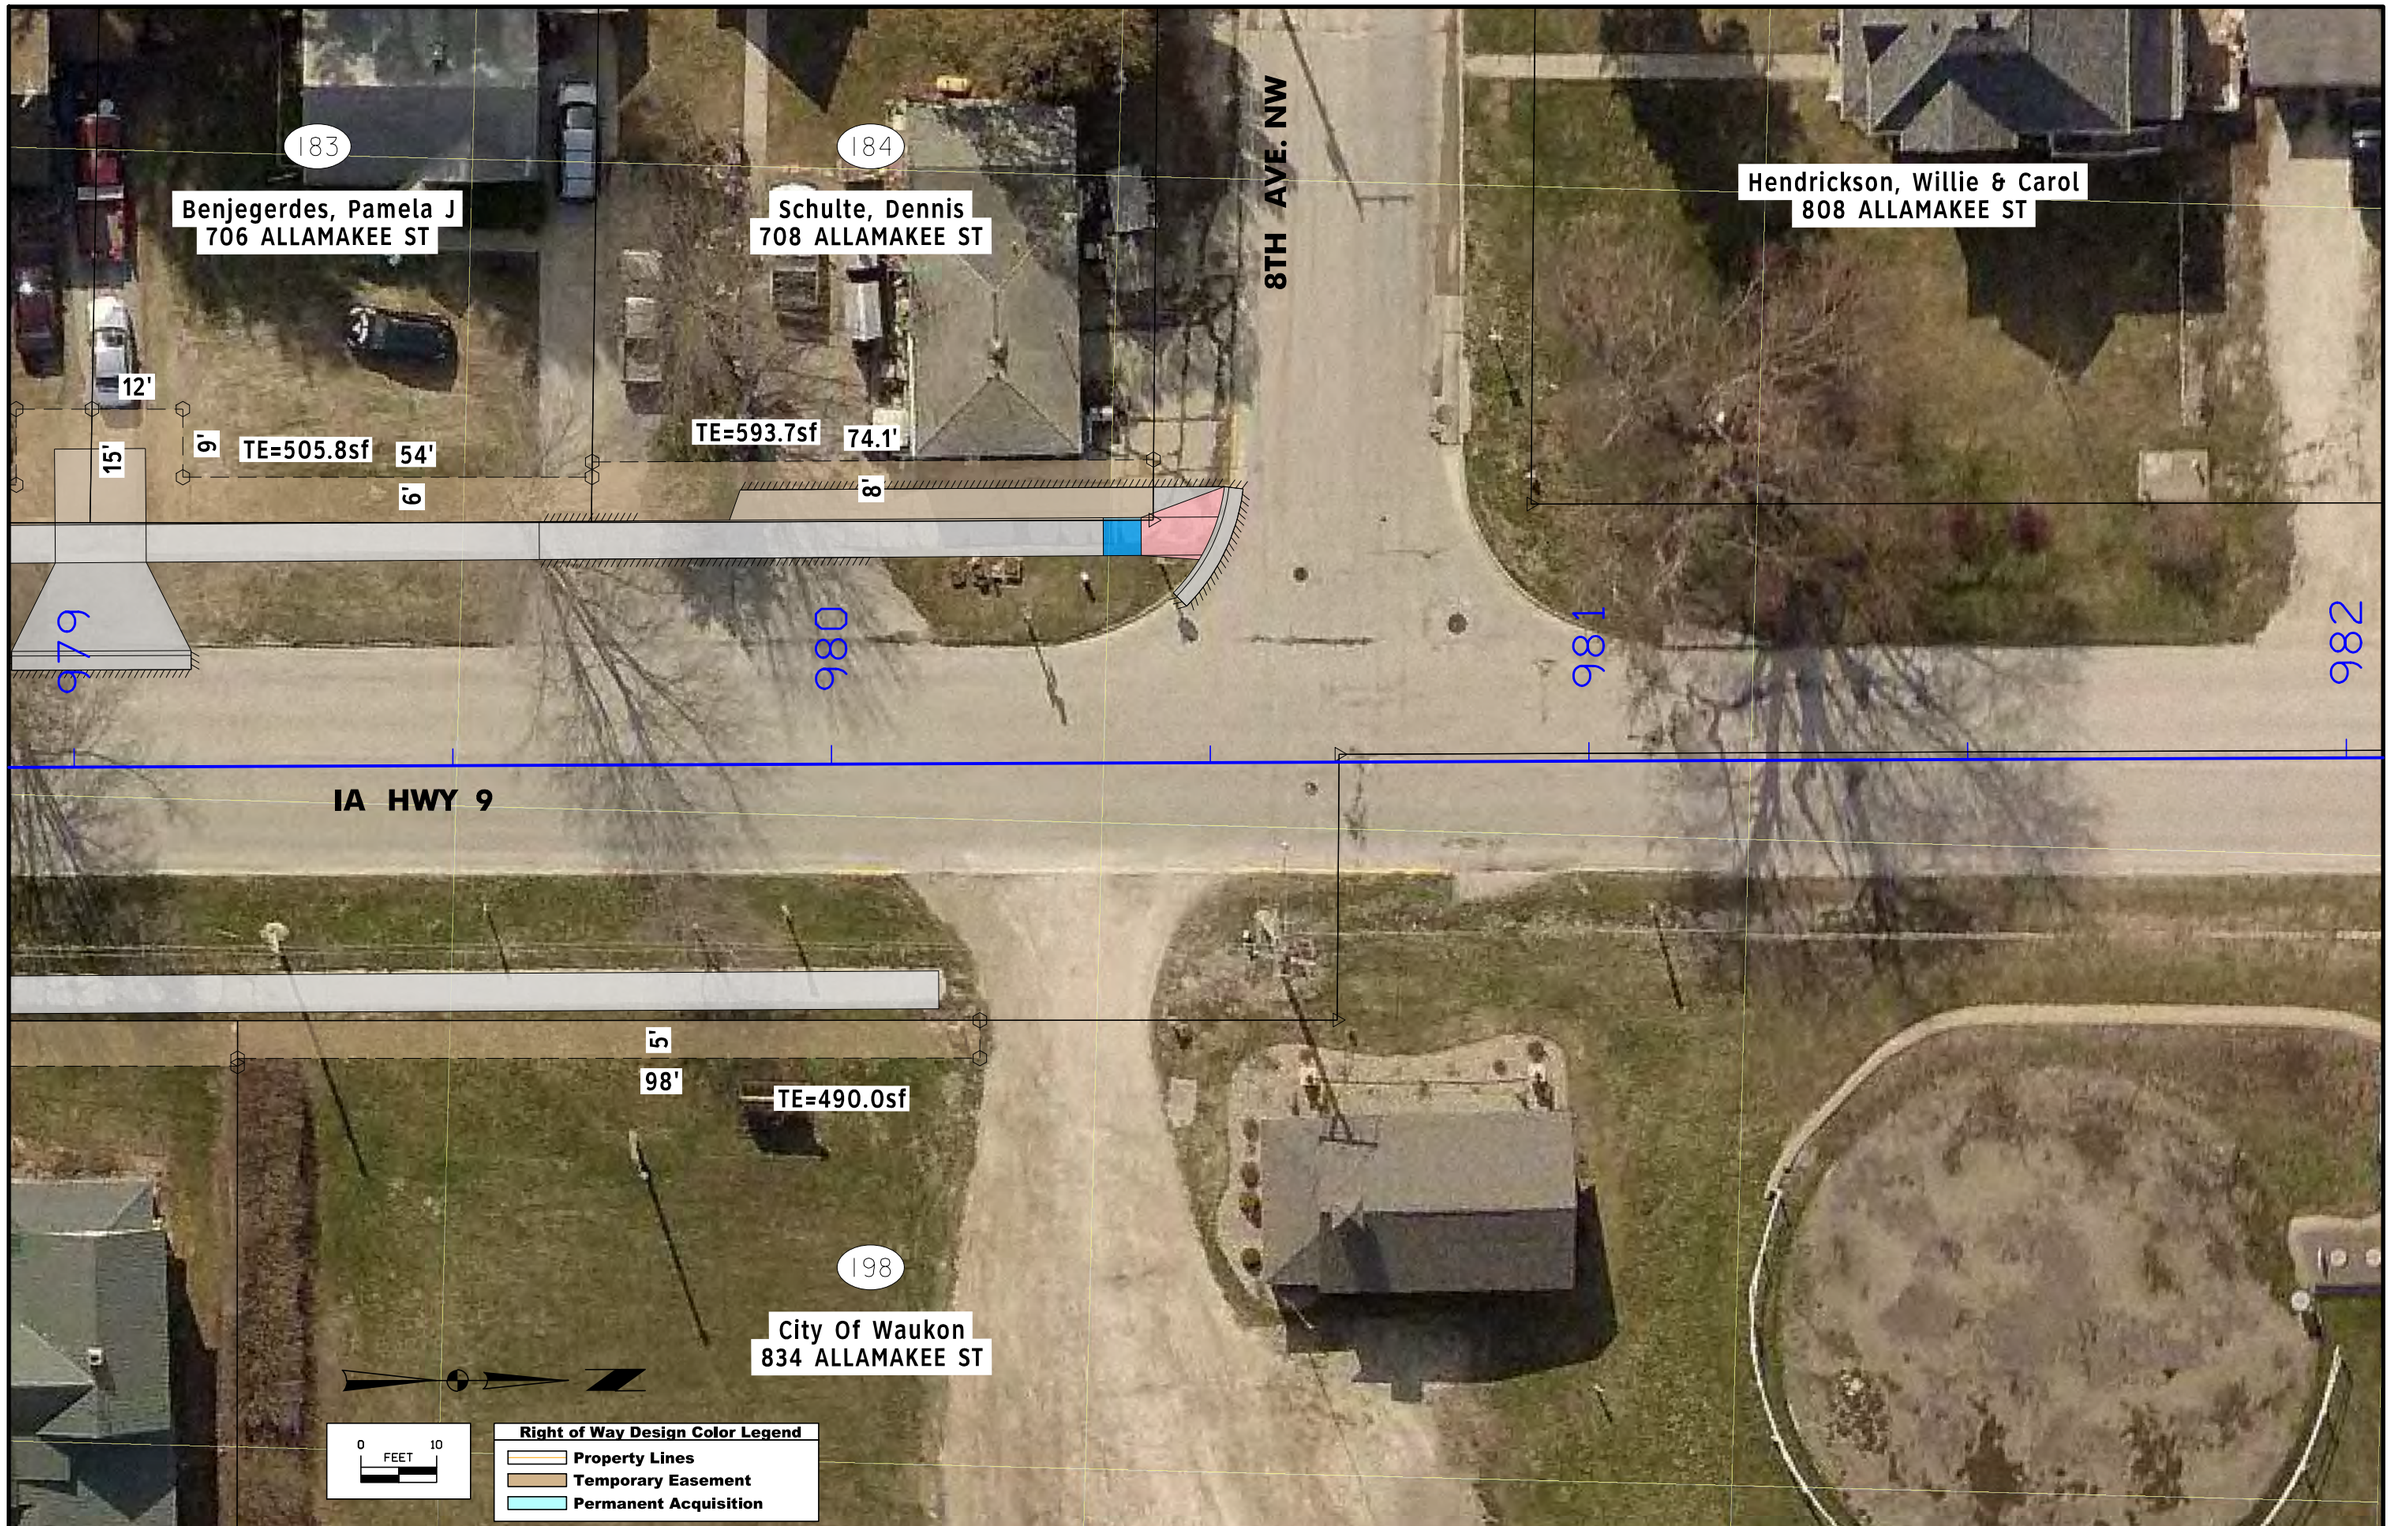

FILE NO.	ENGLISH	DESIGN TEAM	AECOM	ALLAMAKEE	COUNTY	PROJECT NUMBER	STPN-009-9(75)--2J-03	SHEET NUMBER	H.38

1:27:33 PM 1/5/2018 frankg P:\60553965\900-CAD-GIS\000007016\Design\CADD_Files\Sheet_files\SHT_03009075Z03_H01.dgn