LOCATION			DIMENSIONS						6" Special Backfill	Earth Shoulder Construction
			HMA			PCC				
ROAD IDENTIFICATION	STATION TO STATION		(PW) Feet	(T) Inches	(SGW) Feet	(PW) Feet	(T) Inches	(SGW) Feet	Tons/Station	Station

Quantity calculations based on vertical pavement edges.

Normal section shown may be modified appropriately in areas of superelevated curves or other locations specifically designated by the Engineer.

● Possible HMA 1:1 slope

D_Detour

10-21-14

DESIGNER INFO

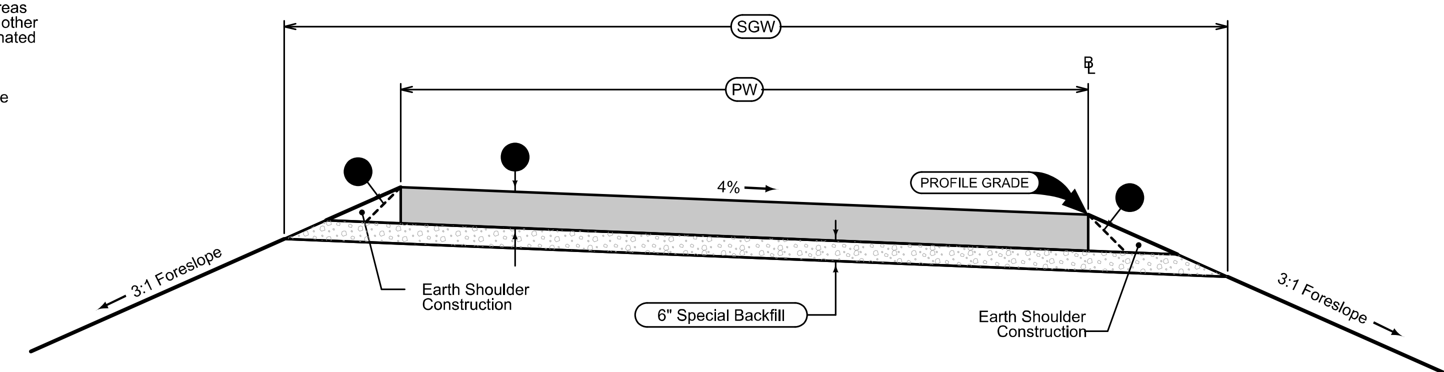

DETOUR PAVING