G_4D_Grade_Delay
04-21-20

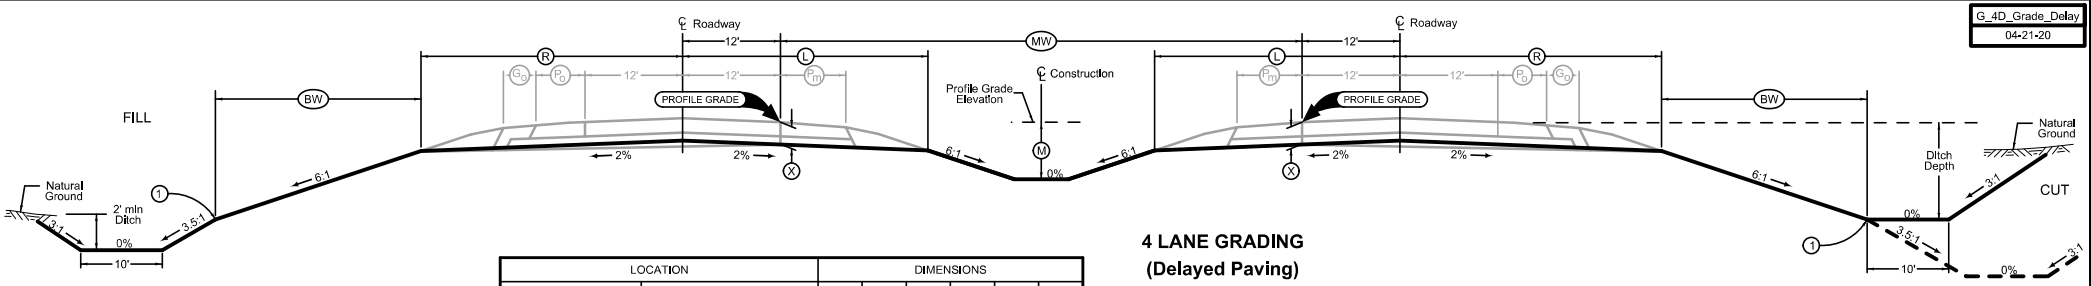

4 LANE GRADING
(Delayed Paving)

LOCATION			DIMENSIONS					
ROAD IDENTIFICATION	STATION TO STATION		L Feet	R Feet	X Inches	BW Feet	MW Feet	M Feet

Normal section shown may be modified appropriately in areas of superelevated curves or other locations specifically designated by the Engineer.

See Plan & Profiles sheets and cross sections for additional details of ditches and backslopes.

(1) Refer to project plan and cross sections for specific location of foreslope change.