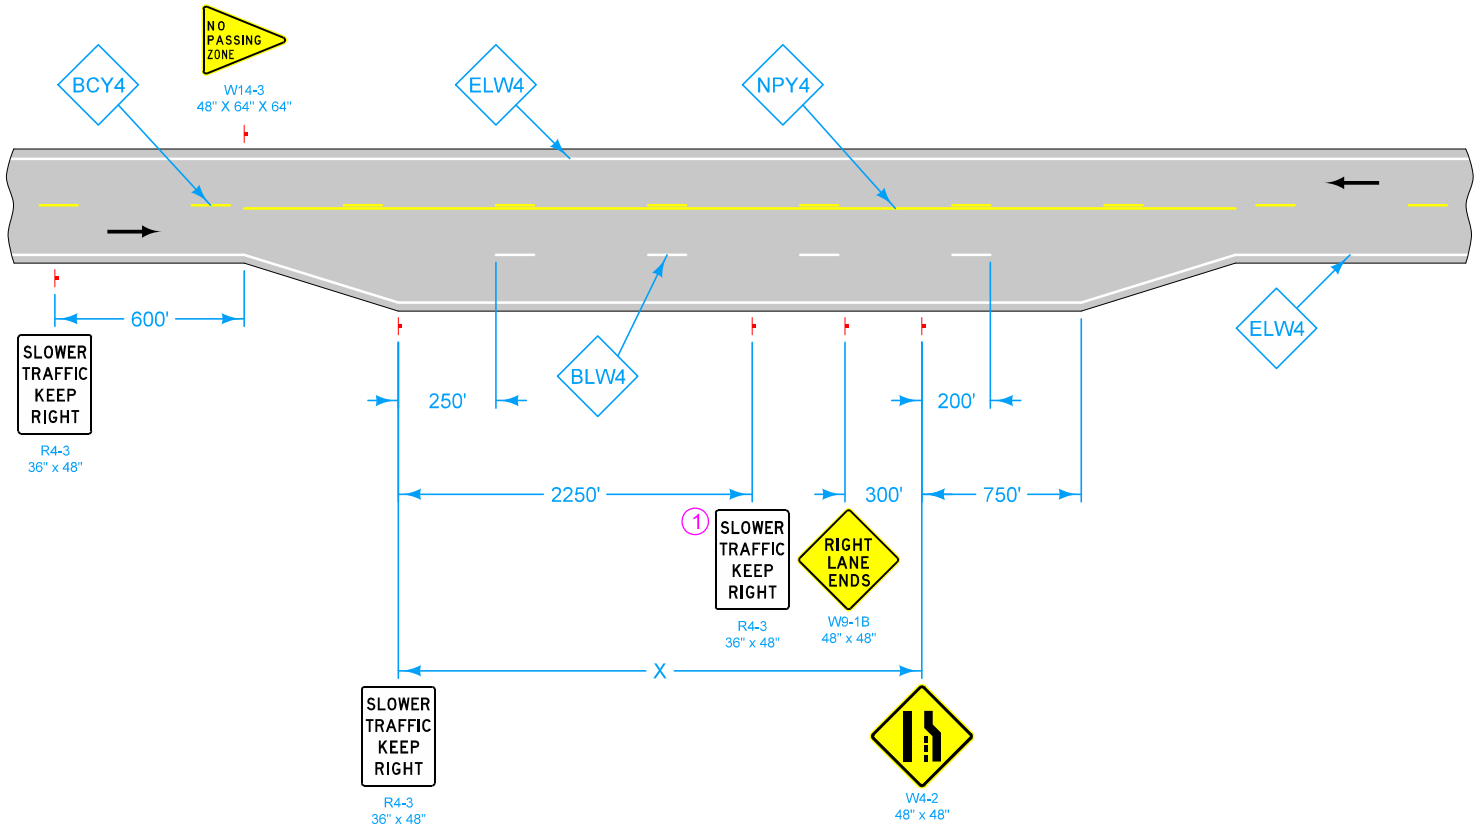

LEGEND

←	Direction of Traffic	ELW4	Edge Line Right (White)
BCY4	Broken Centerline (Yellow)	NPY4	No Passing Zone Line (Yellow)
BLW4	Broken Lane Line (White)		

For line information, see PM-110.

(1) If distance X is less than 3000 feet, omit last R4-3 sign. If distance X is greater than 5250 feet, place R4-3 signs at 2250 foot intervals.

Possible Contract Item:
Pavement Marking Line Items
Type 'A' Signs

Possible Tabulation:
108-22

IOWA DOT

REVISION
1 | 10-18-16

STANDARD ROAD PLAN

PM-221

SHEET 1 of 1

REVISIONS: Changed No Passing Zone sign size from 48" x 60" x 60" to 48" x 64" x 64". Replaced old DOT logo with new DOT logo.

Brian Smith
APPROVED BY DESIGN METHODS ENGINEER

CLIMBING LANE