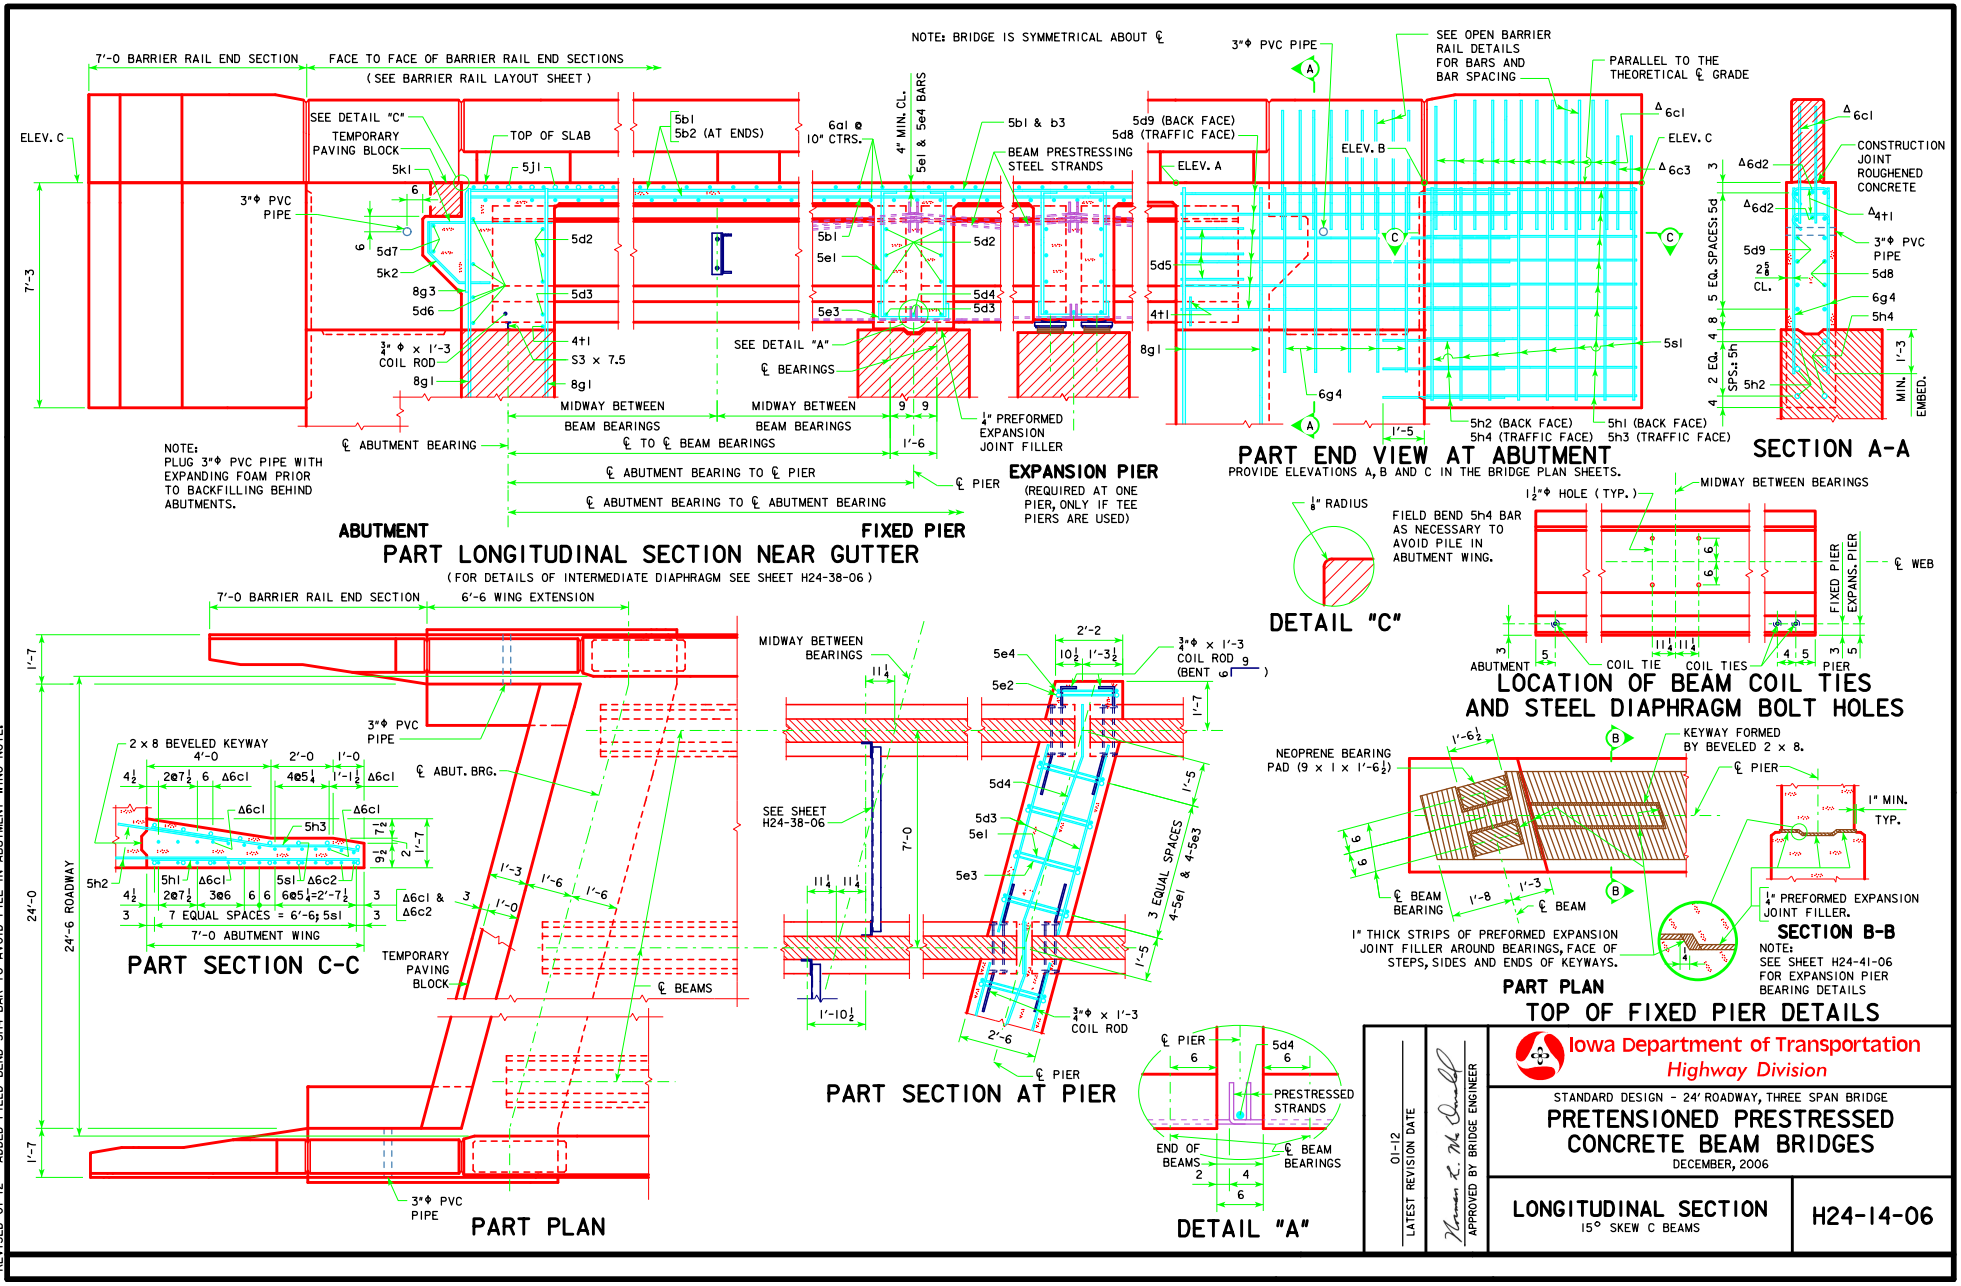

REVISED 01-12 - ADDED FIELD BEND 5h4 BAR TO AVOID PILE IN ABUTMENT WING NOTE.

Iowa Department of Transportation
Highway Division

STANDARD DESIGN - 24' ROADWAY, THREE SPAN BRIDGE

PRETENSIONED PRESTRESSED CONCRETE BEAM BRIDGES

DECEMBER, 2006

01-12 LATEST REVISION DATE

APPROVED BY BRIDGE ENGINEER

LONGITUDINAL SECTION

15° SKEW C BEAMS

H24-14-06