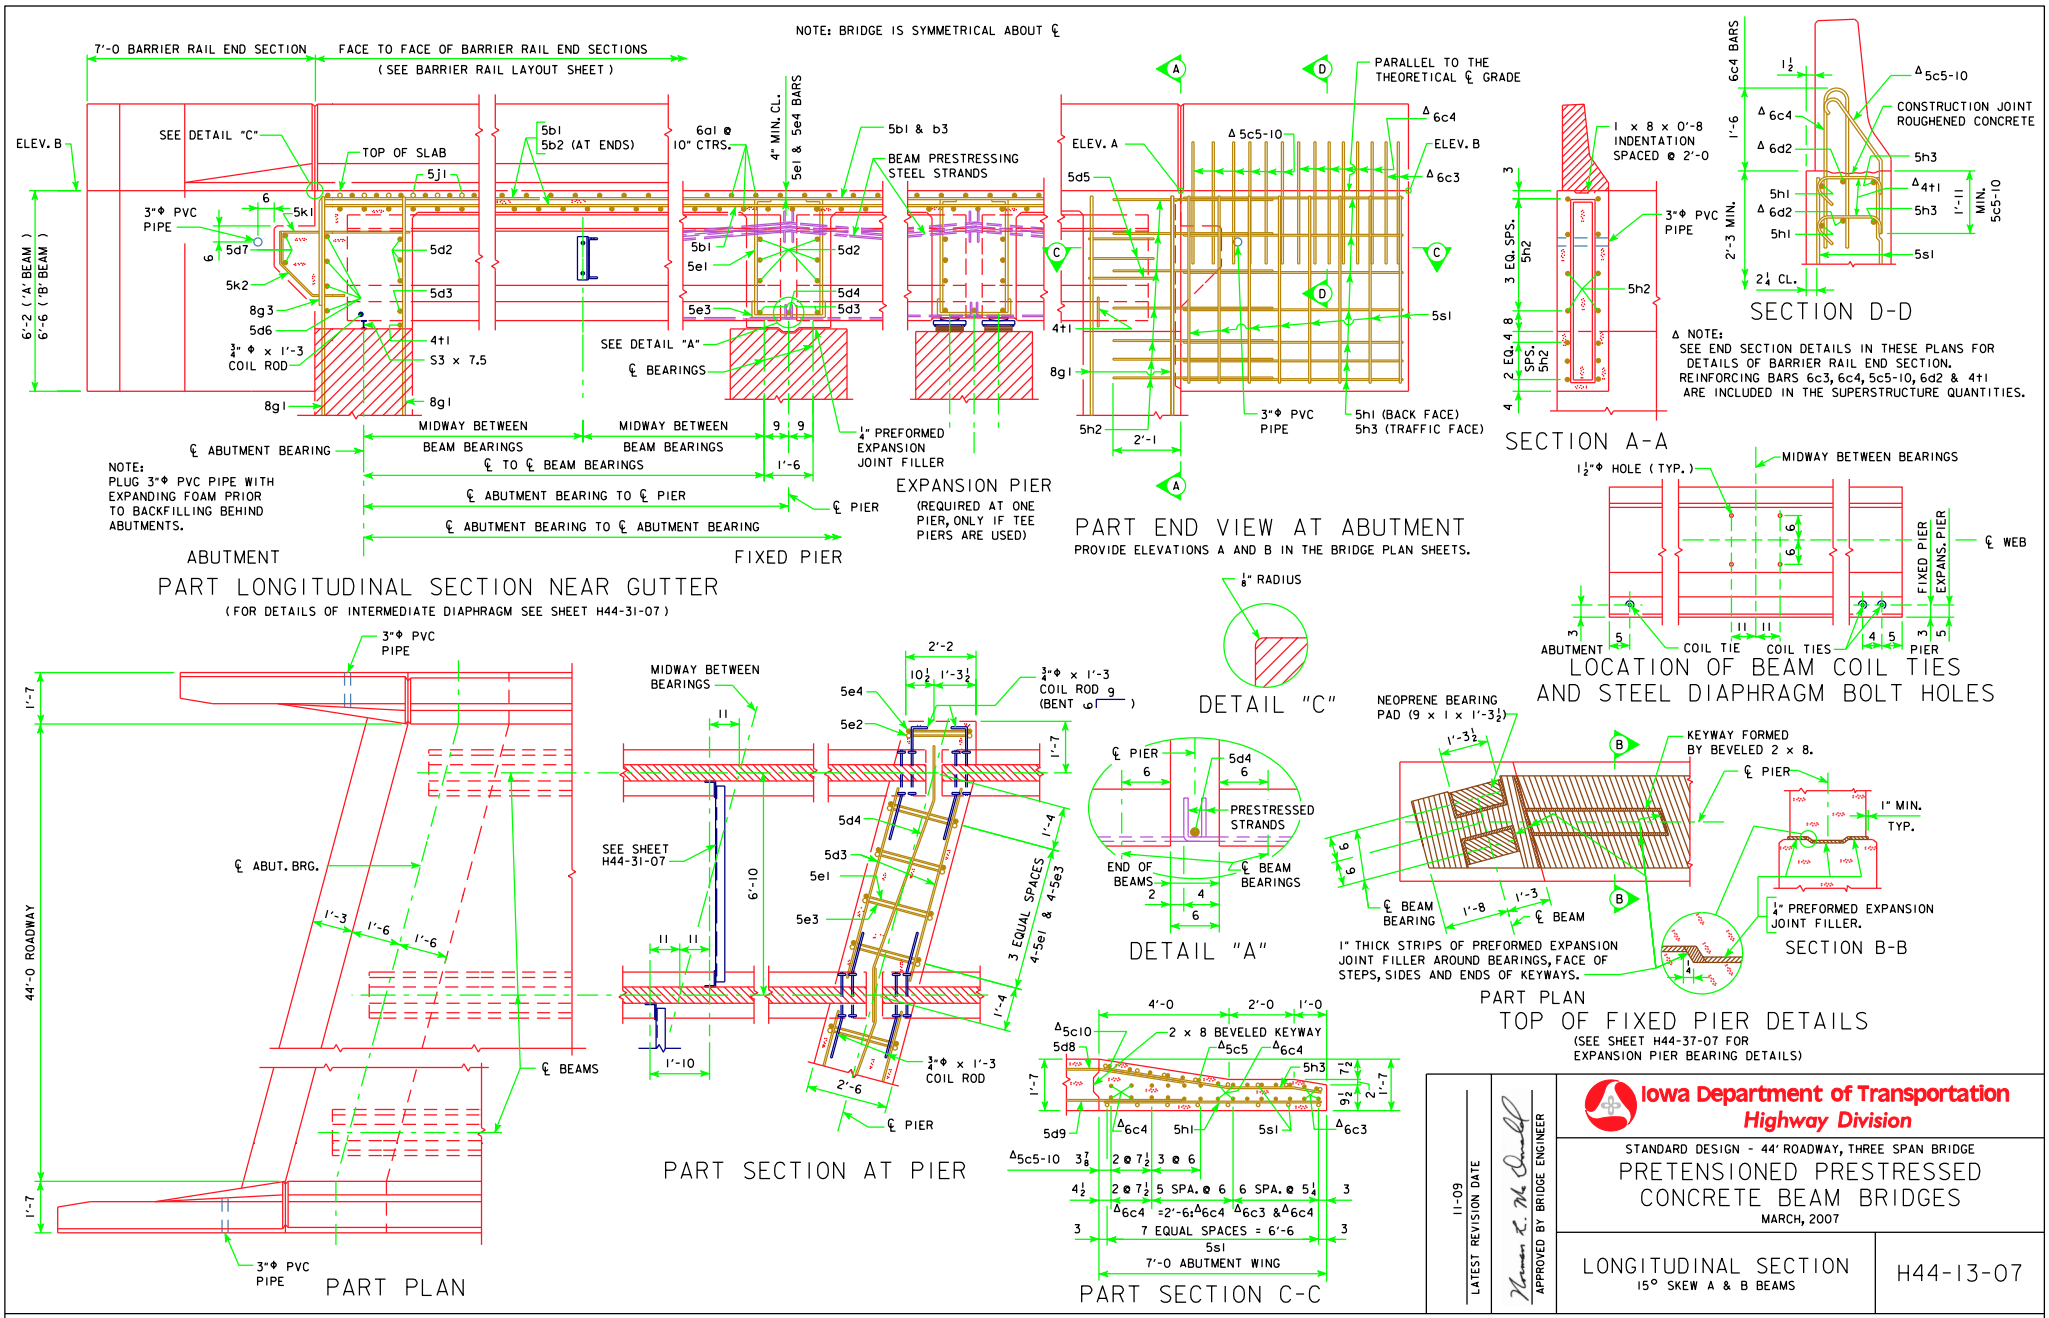

REVISED 11-09 - ABUT. WINGS SHAPE CHANGED.

11-09
LATEST REVISION DATE

APPROVED BY BRIDGE ENGINEER

Iowa Department of Transportation
Highway Division

STANDARD DESIGN - 44' ROADWAY, THREE SPAN BRIDGE

PRETENSIONED PRESTRESSED CONCRETE BEAM BRIDGES

MARCH, 2007

LONGITUDINAL SECTION

15° SKEW A & B BEAMS

H44-13-07