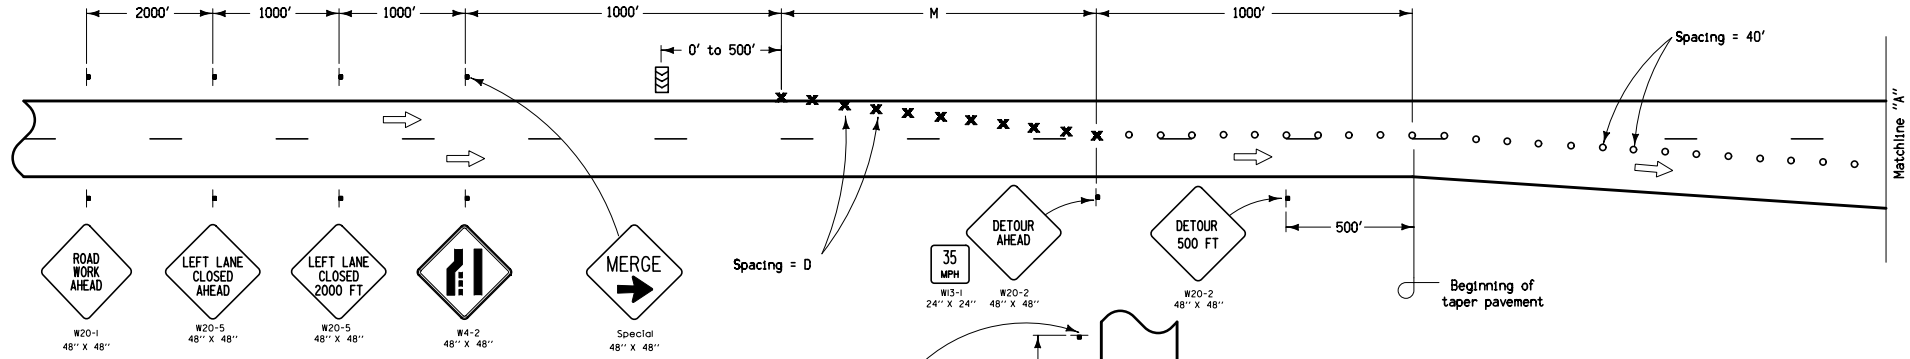

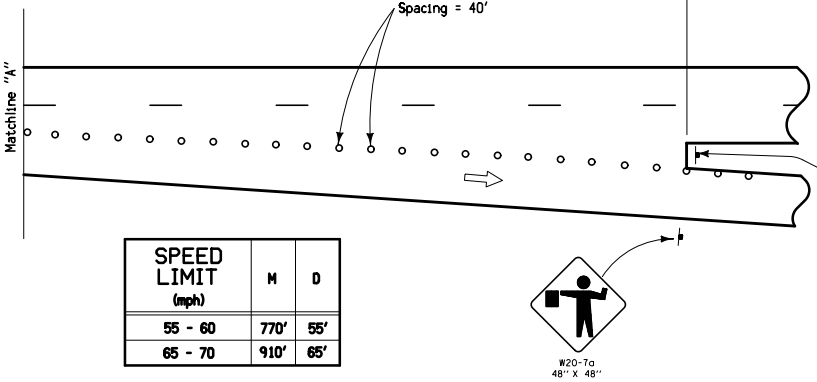

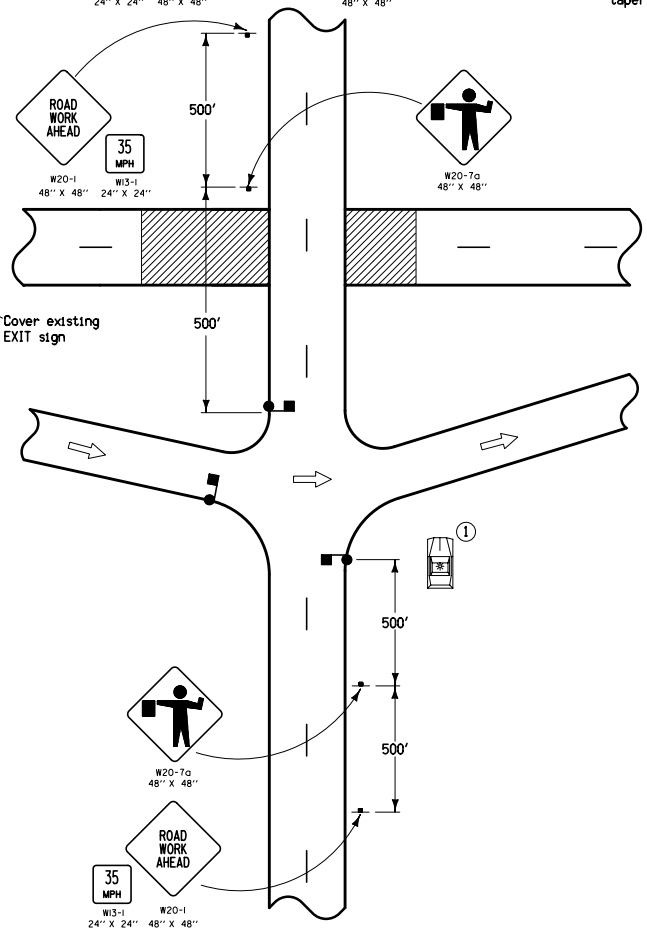

SPEED LIMIT (mph)	M	D
55 - 60	770′	55′
65 - 70	910′	65′

LEGEND

- Drum
- Traffic Sign
- 42″ Channelizer or Vertical Panel
- Law Enforcement Vehicle
- Arrow Panel
- Flagger
- Work Area
- Direction of Traffic

Priority shall be given to mainline traffic on the ramp.

Side road traffic shall be stopped before mainline traffic is rerouted onto ramp.

(1) If the side road ADT exceeds 2000 vpd, a law enforcement vehicle shall be required.

Possible Contract Items:

Traffic Control
Flaggers

Iowa Department of Transportation

STANDARD ROAD PLAN

REVISION	
3	10-20-09

TC-454

SHEET 1 of 1

REVISIONS: Updated sign W4-2 and added 'D' to table.

Deanna Maifield
APPROVED BY DESIGN METHODS ENGINEER

TEMPORARY DETOUR USING RAMPS ON DIVIDED HIGHWAY