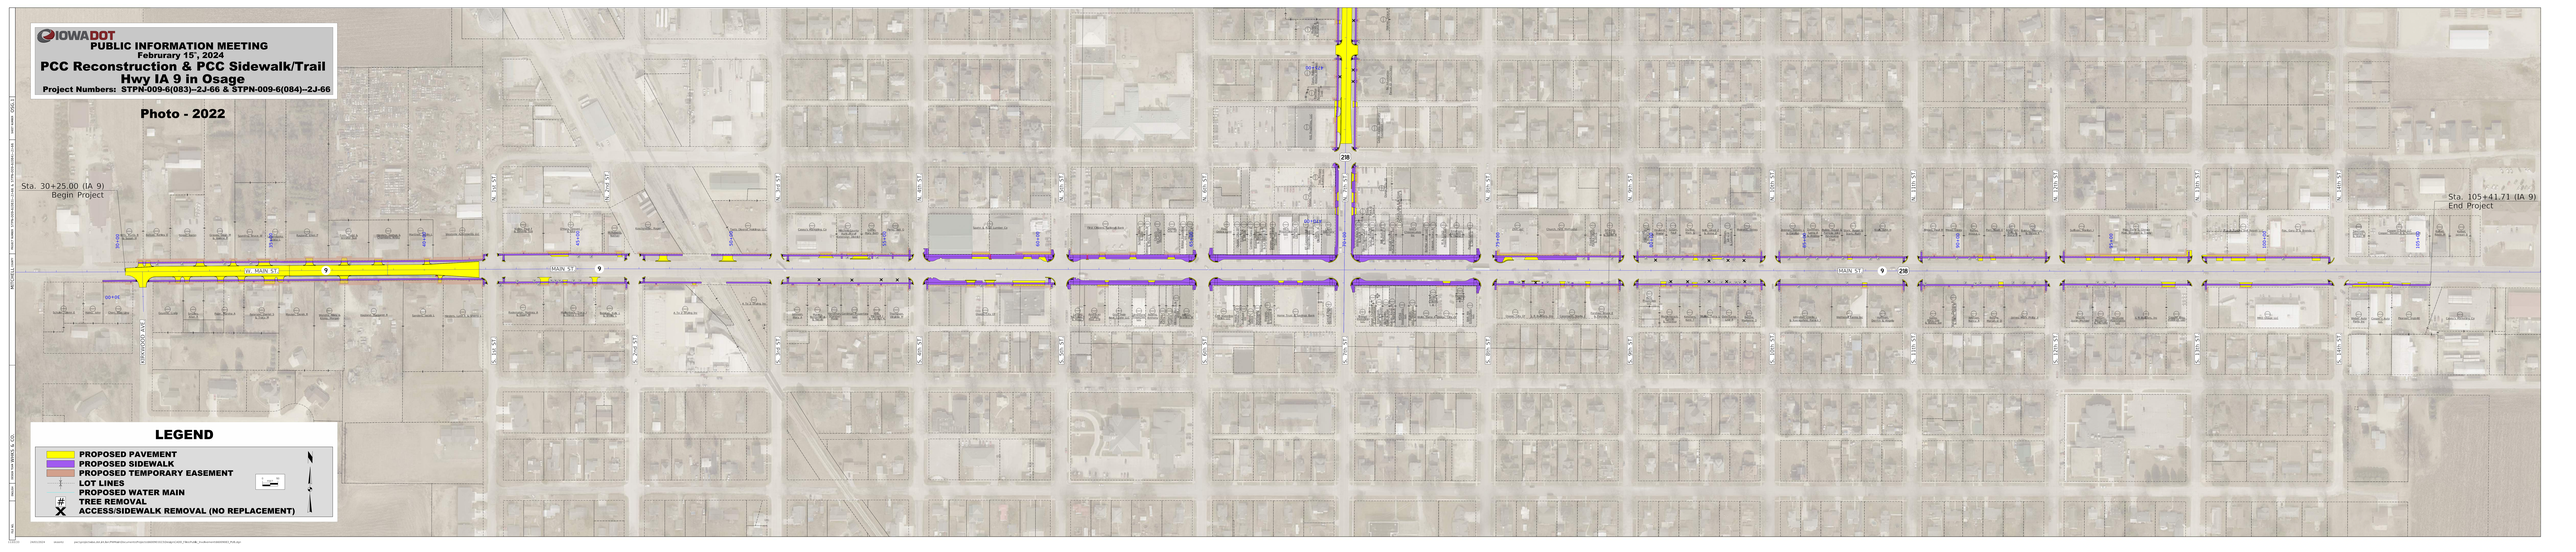
IOWADOT
PUBLIC INFORMATION MEETING
Februrary 15, 2024
PCC Reconstruction & PCC Sidewalk/Trail
Hwy IA 9 in Osage
Project Numbers: STPN-009-6(083)--2J-66 & STPN-009-6(084)--2J-66
Photo - 2022
Sta. 30+25.00 (IA 9)
Begin Project
Sta. 105+41.71 (IA 9)
End Project
W. MAIN ST
MAIN ST
HAWKEYE AVE
LEGEND
PROPOSED PAVEMENT
PROPOSED SIDEWALK
PROPOSED TEMPORARY EASEMENT
LOT LINES
PROPOSED WATER MAIN
TREE REMOVAL
ACCESS/SIDEWALK REMOVAL (NO REPLACEMENT)