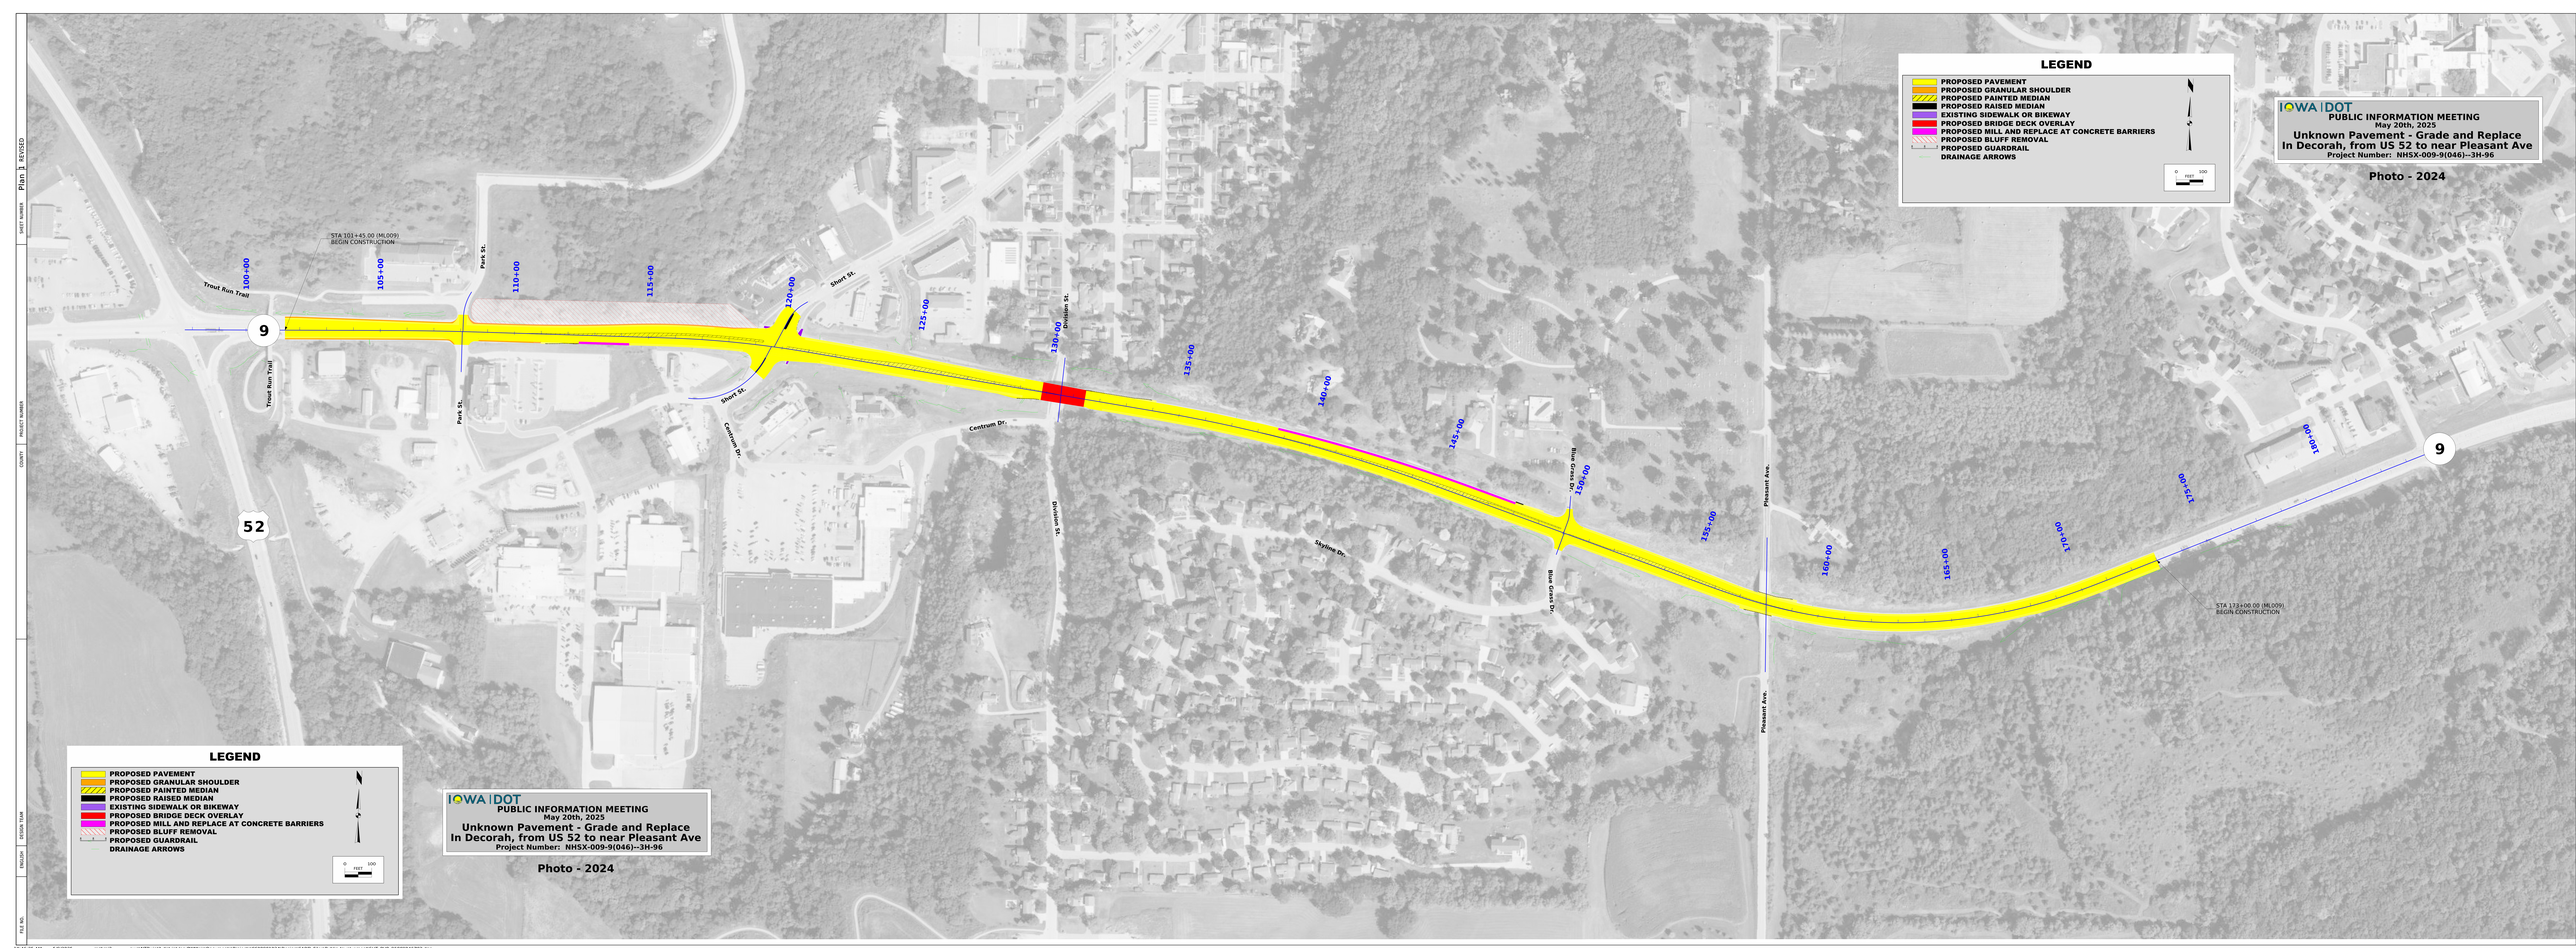

Plan Is REVISED | SHEET NUMBER | PROJECT NUMBER | COUNTY | DESIGN TEAM | ENGLISH | FILE NO.

10:46:25 AM 5/9/2025 rschmi2 pw:\\INTPwint3.dot.int.lan:PWMainDocuments\Projects\9600901024\Design\CADD_Files\Public_Involvement\SHT_PUB_9600904BZ02.dgn