IOWA DOT

PUBLIC INFORMATION MEETING

PCC Pavement - Grade and New Durham Ave Intersection at State Center

Project Number: HSIPX-030-5(328)--3L-64

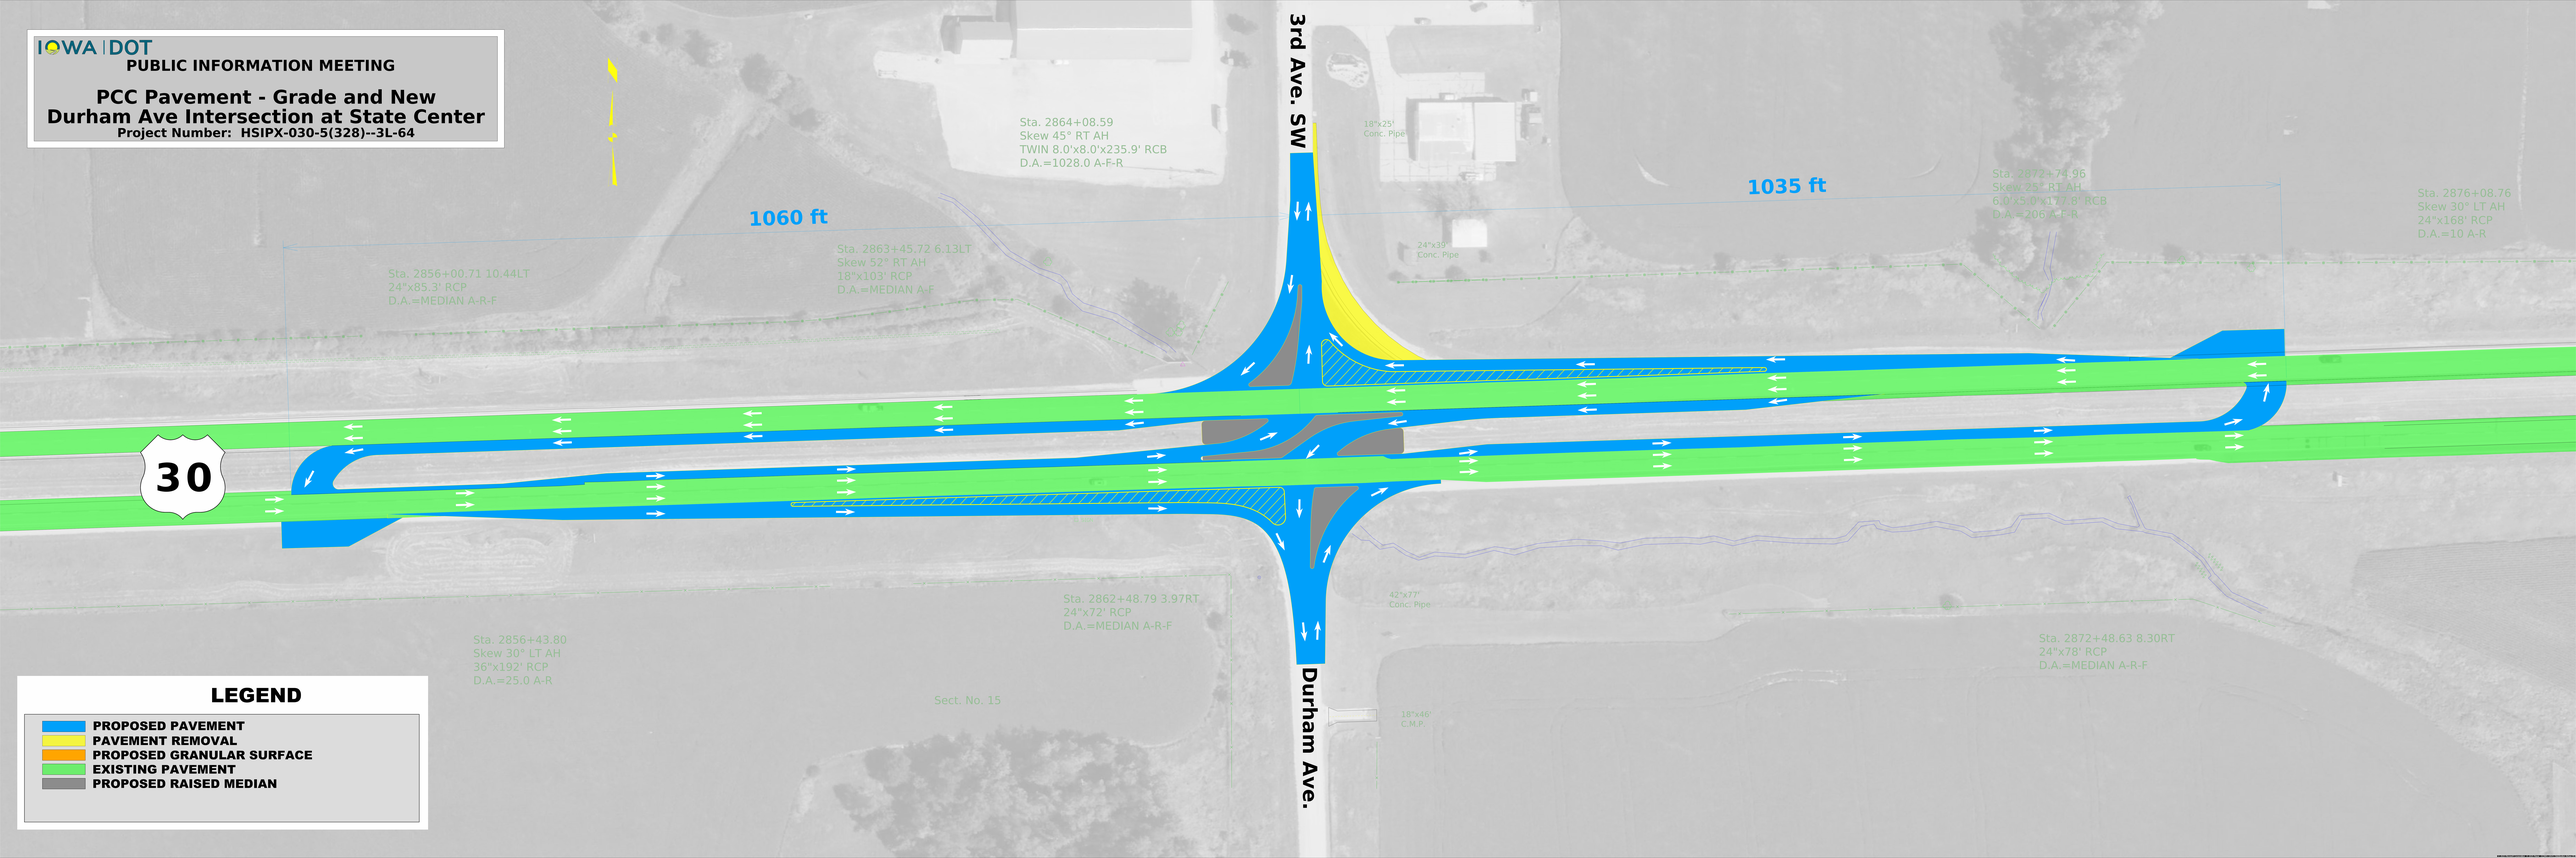

LEGEND

- PROPOSED PAVEMENT
- PAVEMENT REMOVAL
- PROPOSED GRANULAR SURFACE
- EXISTING PAVEMENT
- PROPOSED RAISED MEDIAN