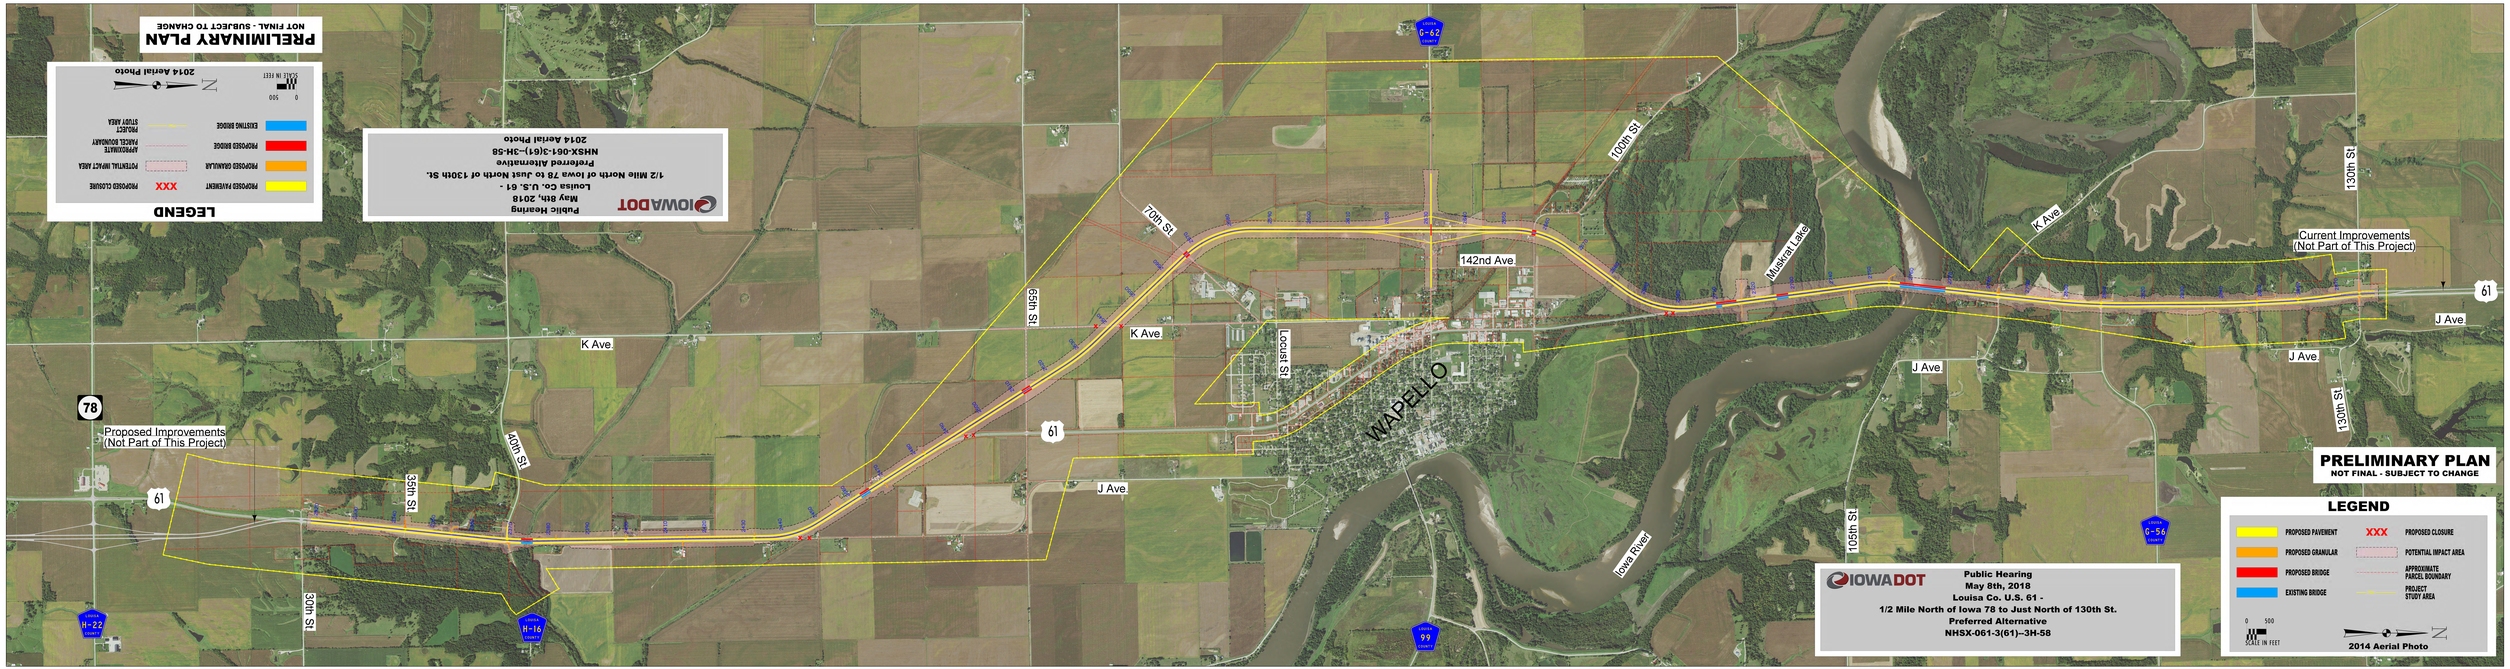
PRELIMINARY PLAN
NOT FINAL - SUBJECT TO CHANGE
LEGEND
PROPOSED PAVEMENT
PROPOSED GRANULAR
PROPOSED BRIDGE
EXISTING BRIDGE
XXX PROPOSED CLOSURE
POTENTIAL IMPACT AREA
APPROXIMATE PARCEL BOUNDARY
PROJECT STUDY AREA
0 500
SCALE IN FEET
2014 Aerial Photo
IOWADOT
Public Hearing
May 8th, 2018
Louisa Co. U.S. 61 -
1/2 Mile North of Iowa 78 to Just North of 130th St.
Preferred Alternative
NHSX-061-3(61)--3H-58
Proposed Improvements
(Not Part of This Project)
Current Improvements
(Not Part of This Project)
WAPELLO
Iowa River
Muskrat Lake
142nd Ave
K Ave
J Ave
Locust St
35th St
30th St
40th St
65th St
70th St
100th St
105th St
130th St
61
78
H-22
H-16
99
G-62
G-56