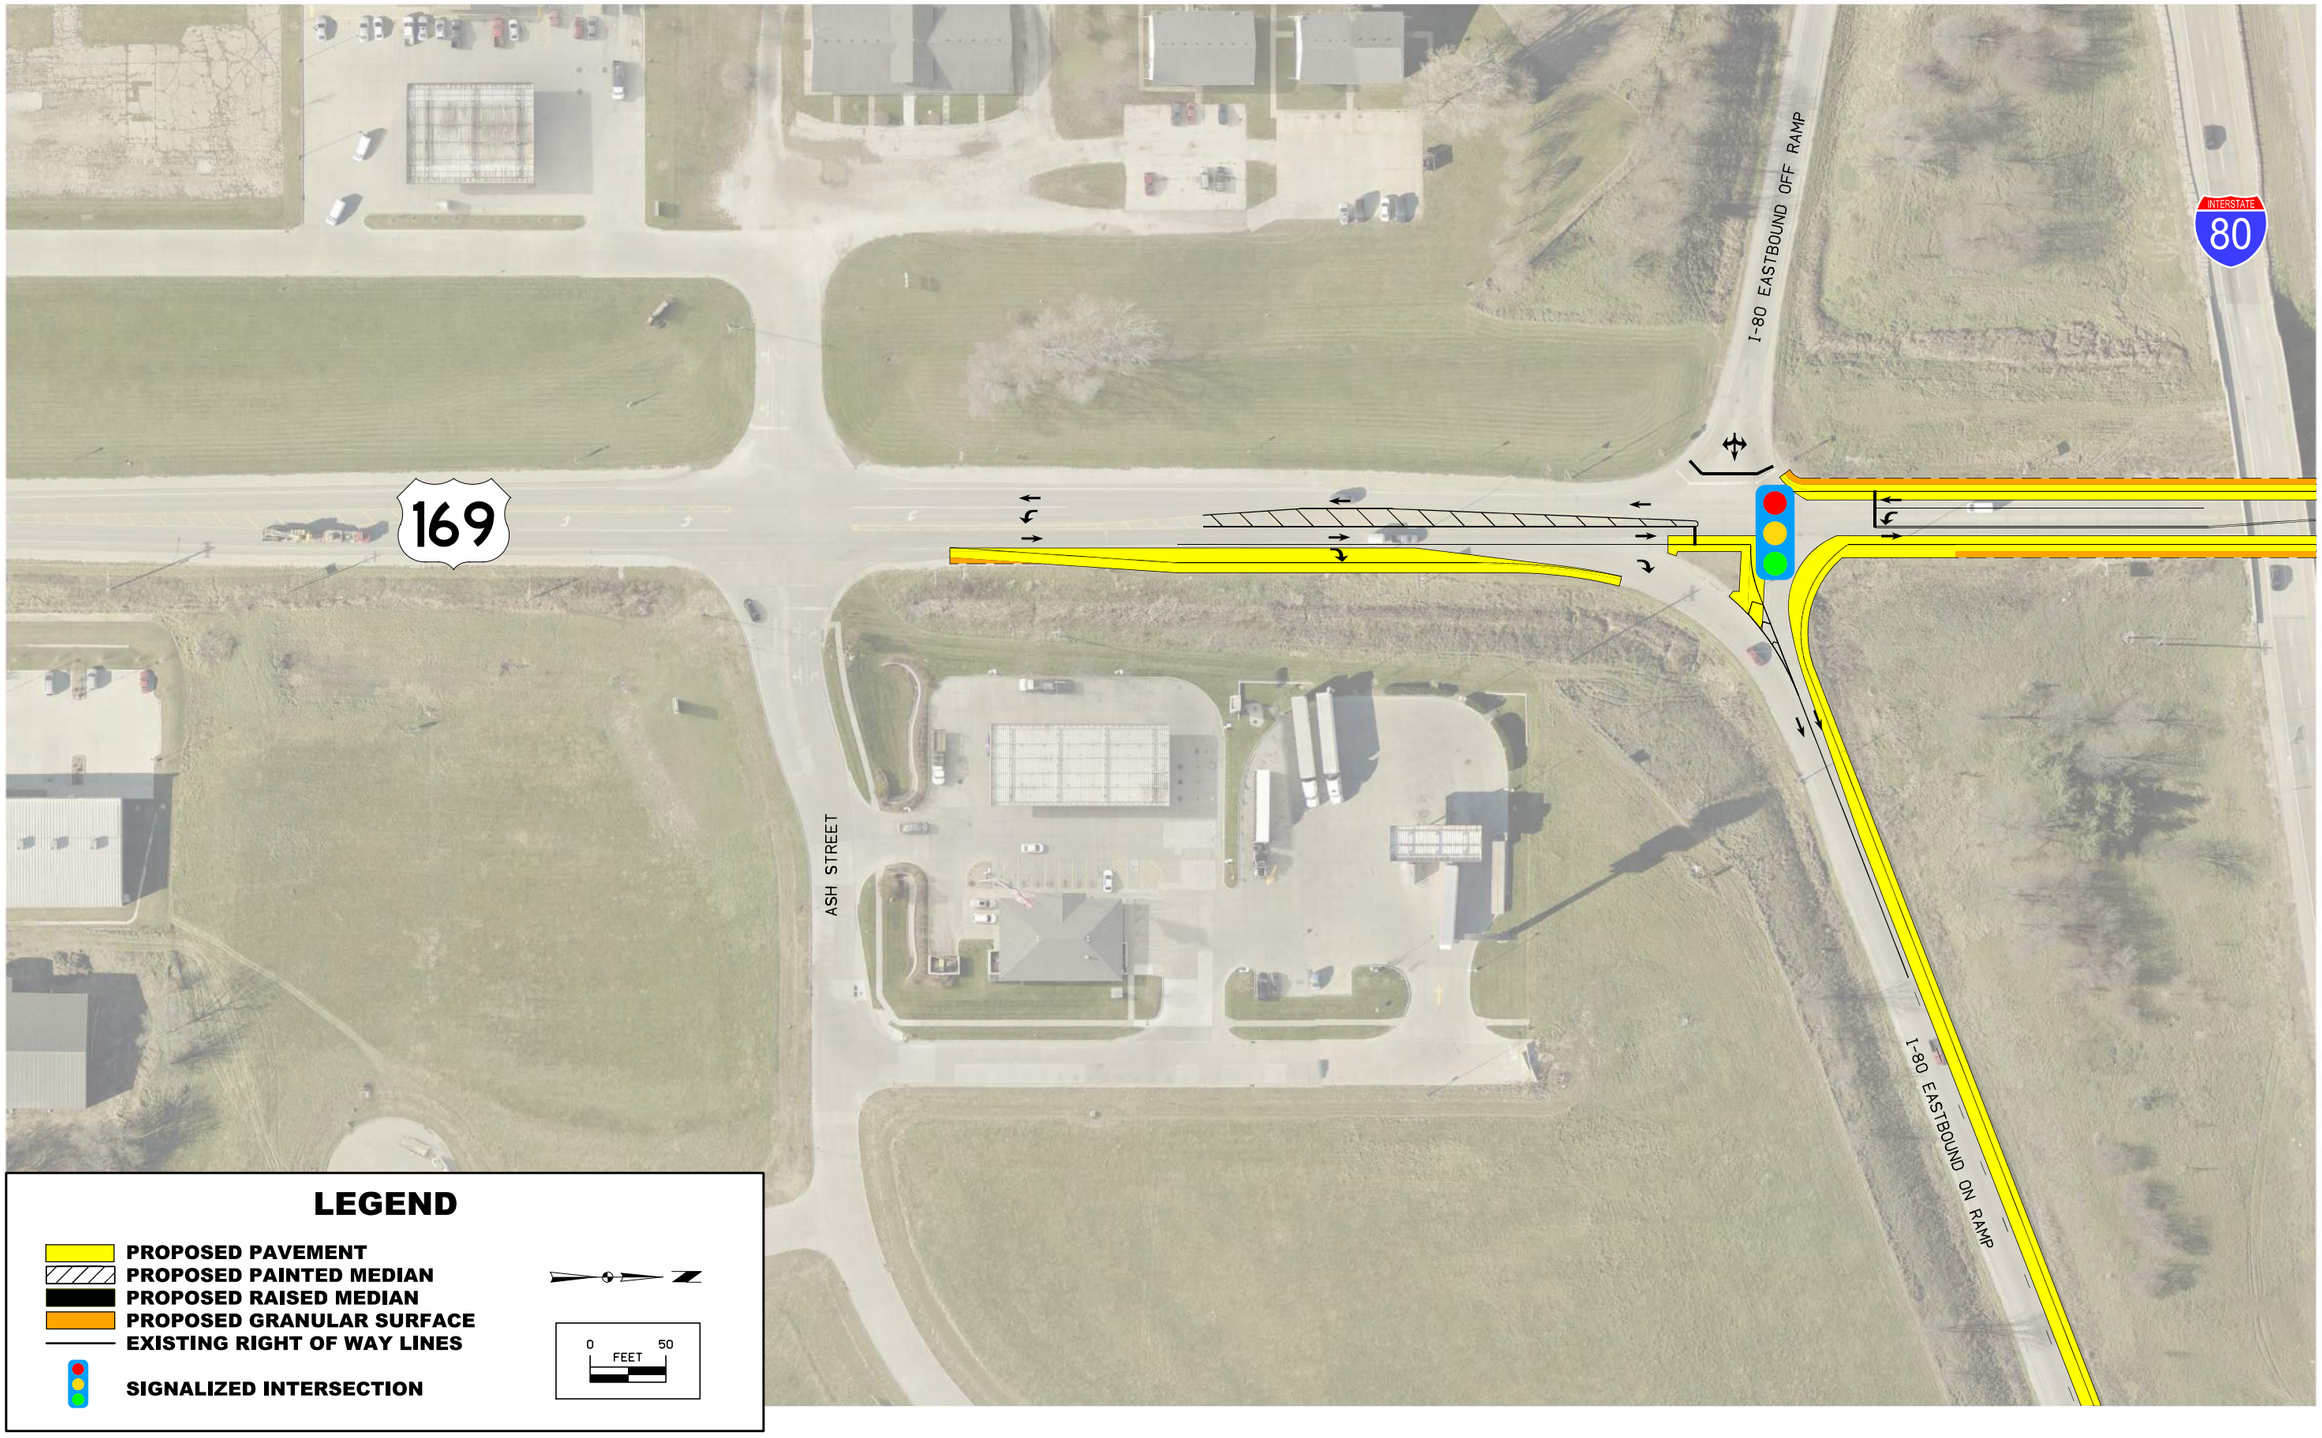

FILE NO.	ENGLISH	DESIGN TEAM FOTH	COUNTY	PROJECT NUMBER	SHEET NUMBER ALT2.1

9/24/2019 SYSTEMDATE ASF c:\pw_work\pwmain\andy.floy\d0993703\ALT2-1_2508001018.dgn

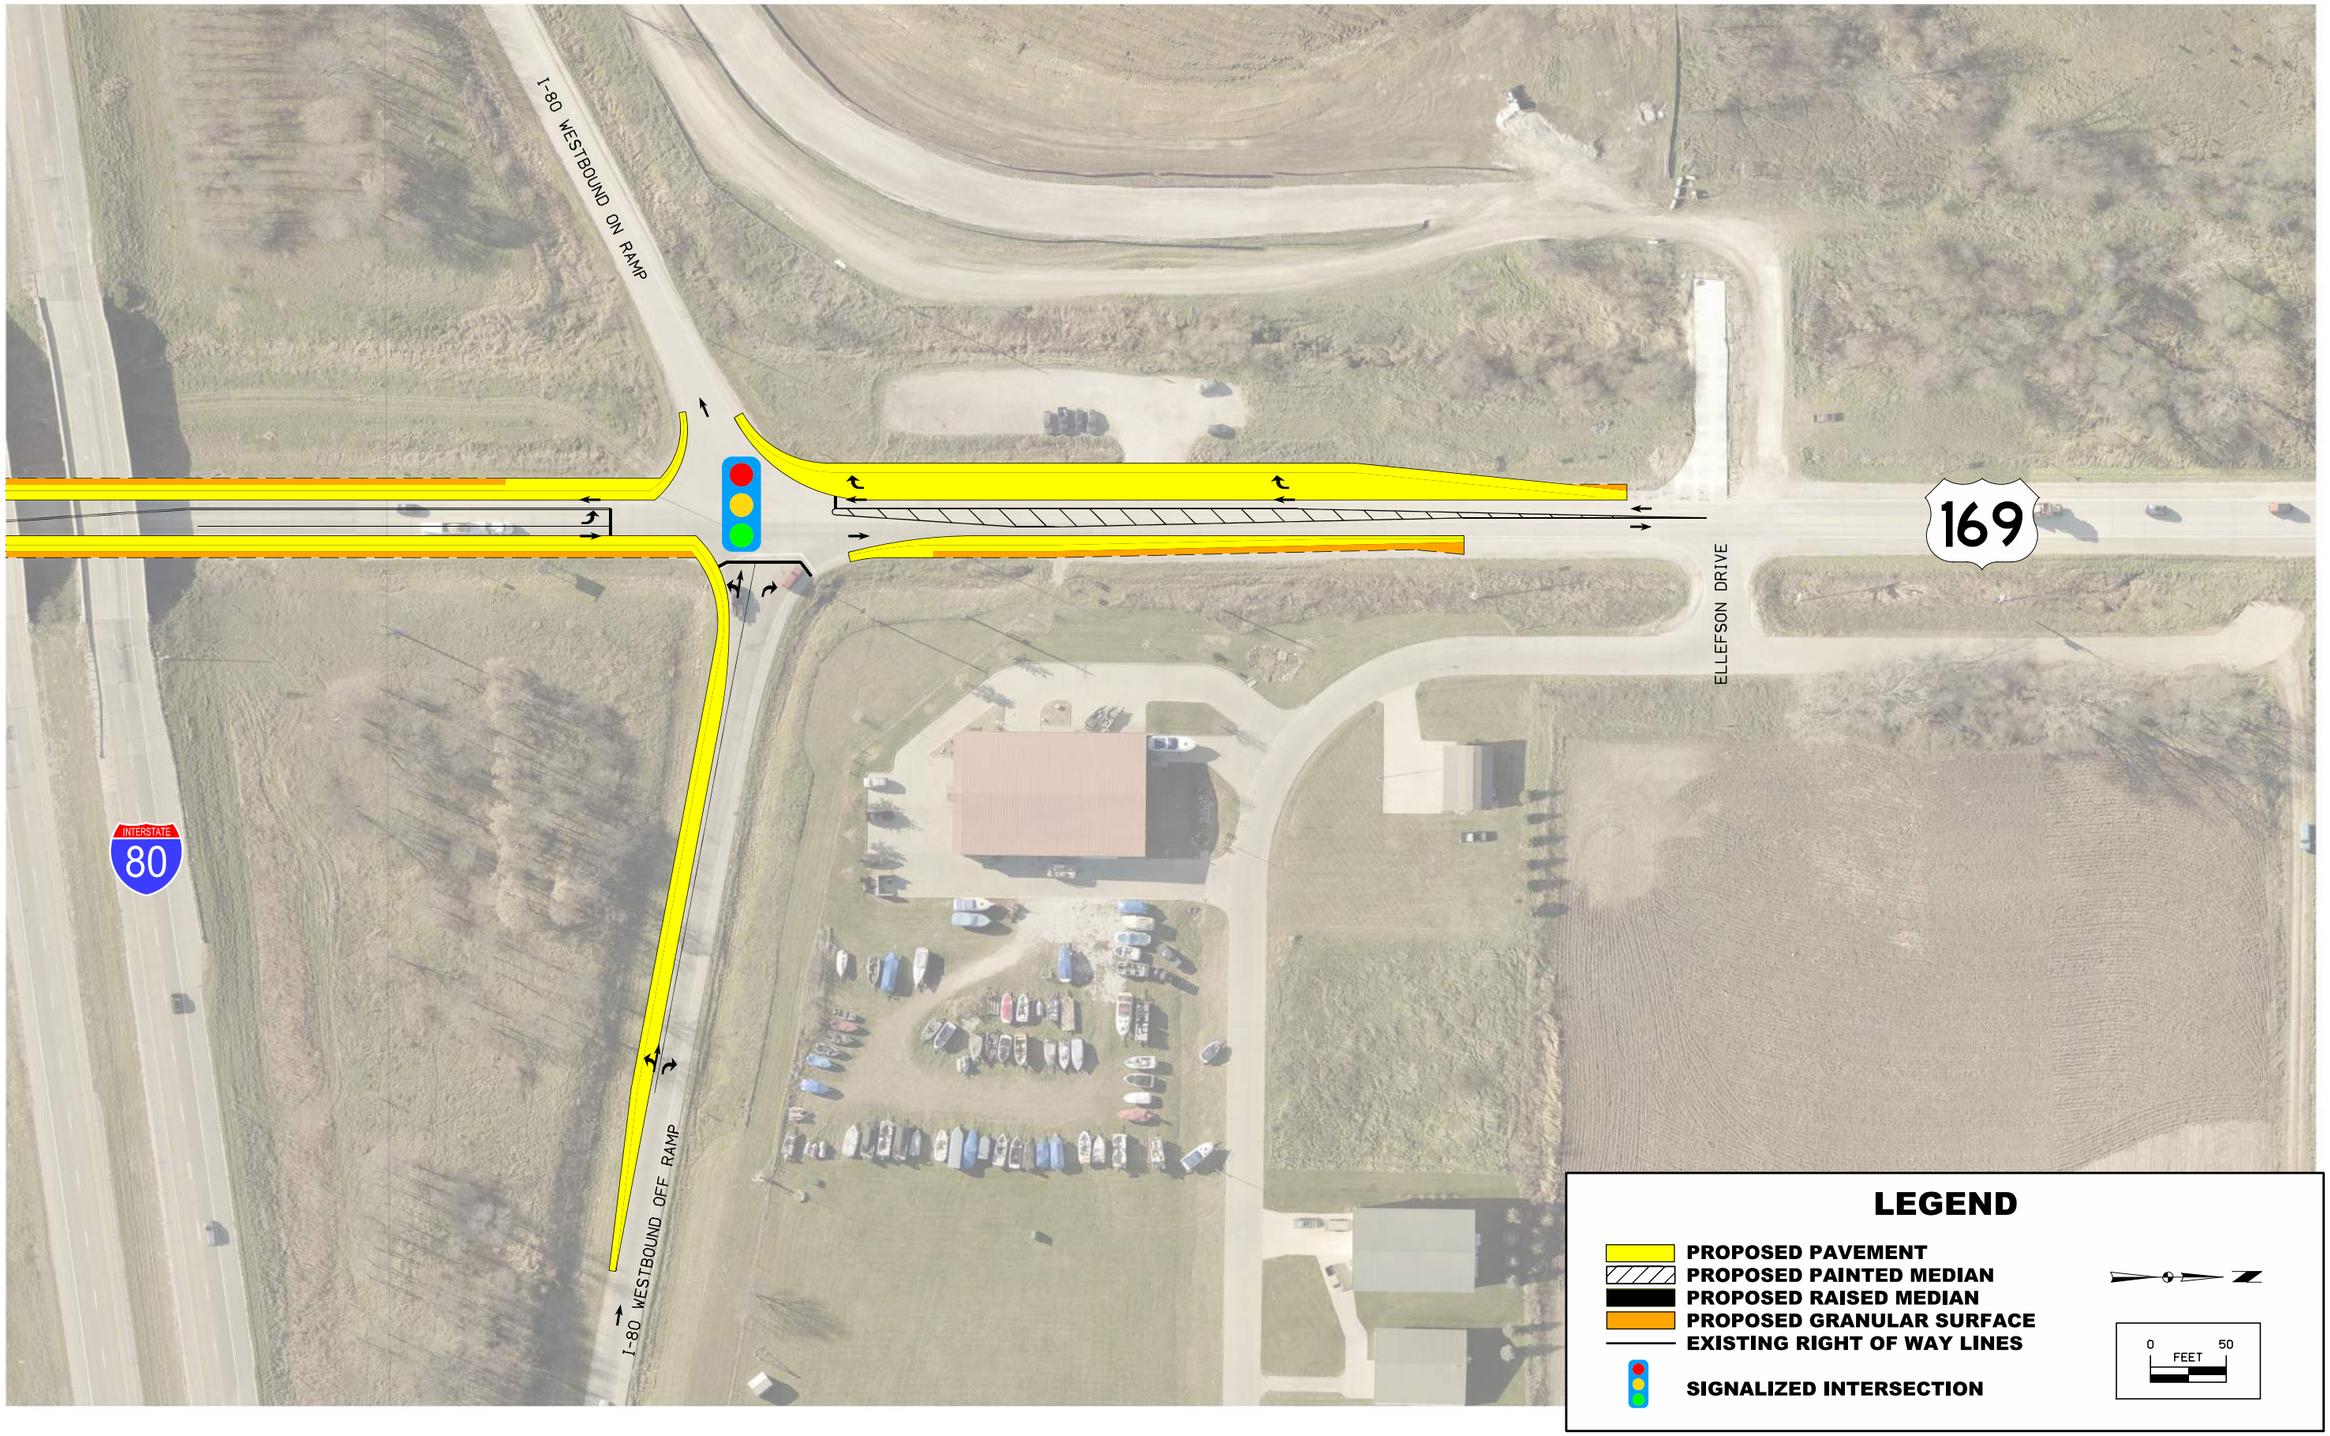

FILE NO.	ENGLISH	DESIGN TEAM FOTH	COUNTY	PROJECT NUMBER	SHEET NUMBER ALT2.2

9/24/2019 SYSTEMDATE ASF c:\pw_work\pwmain\andy.floy\d0993703\ALT2-2_2508001018.dgn

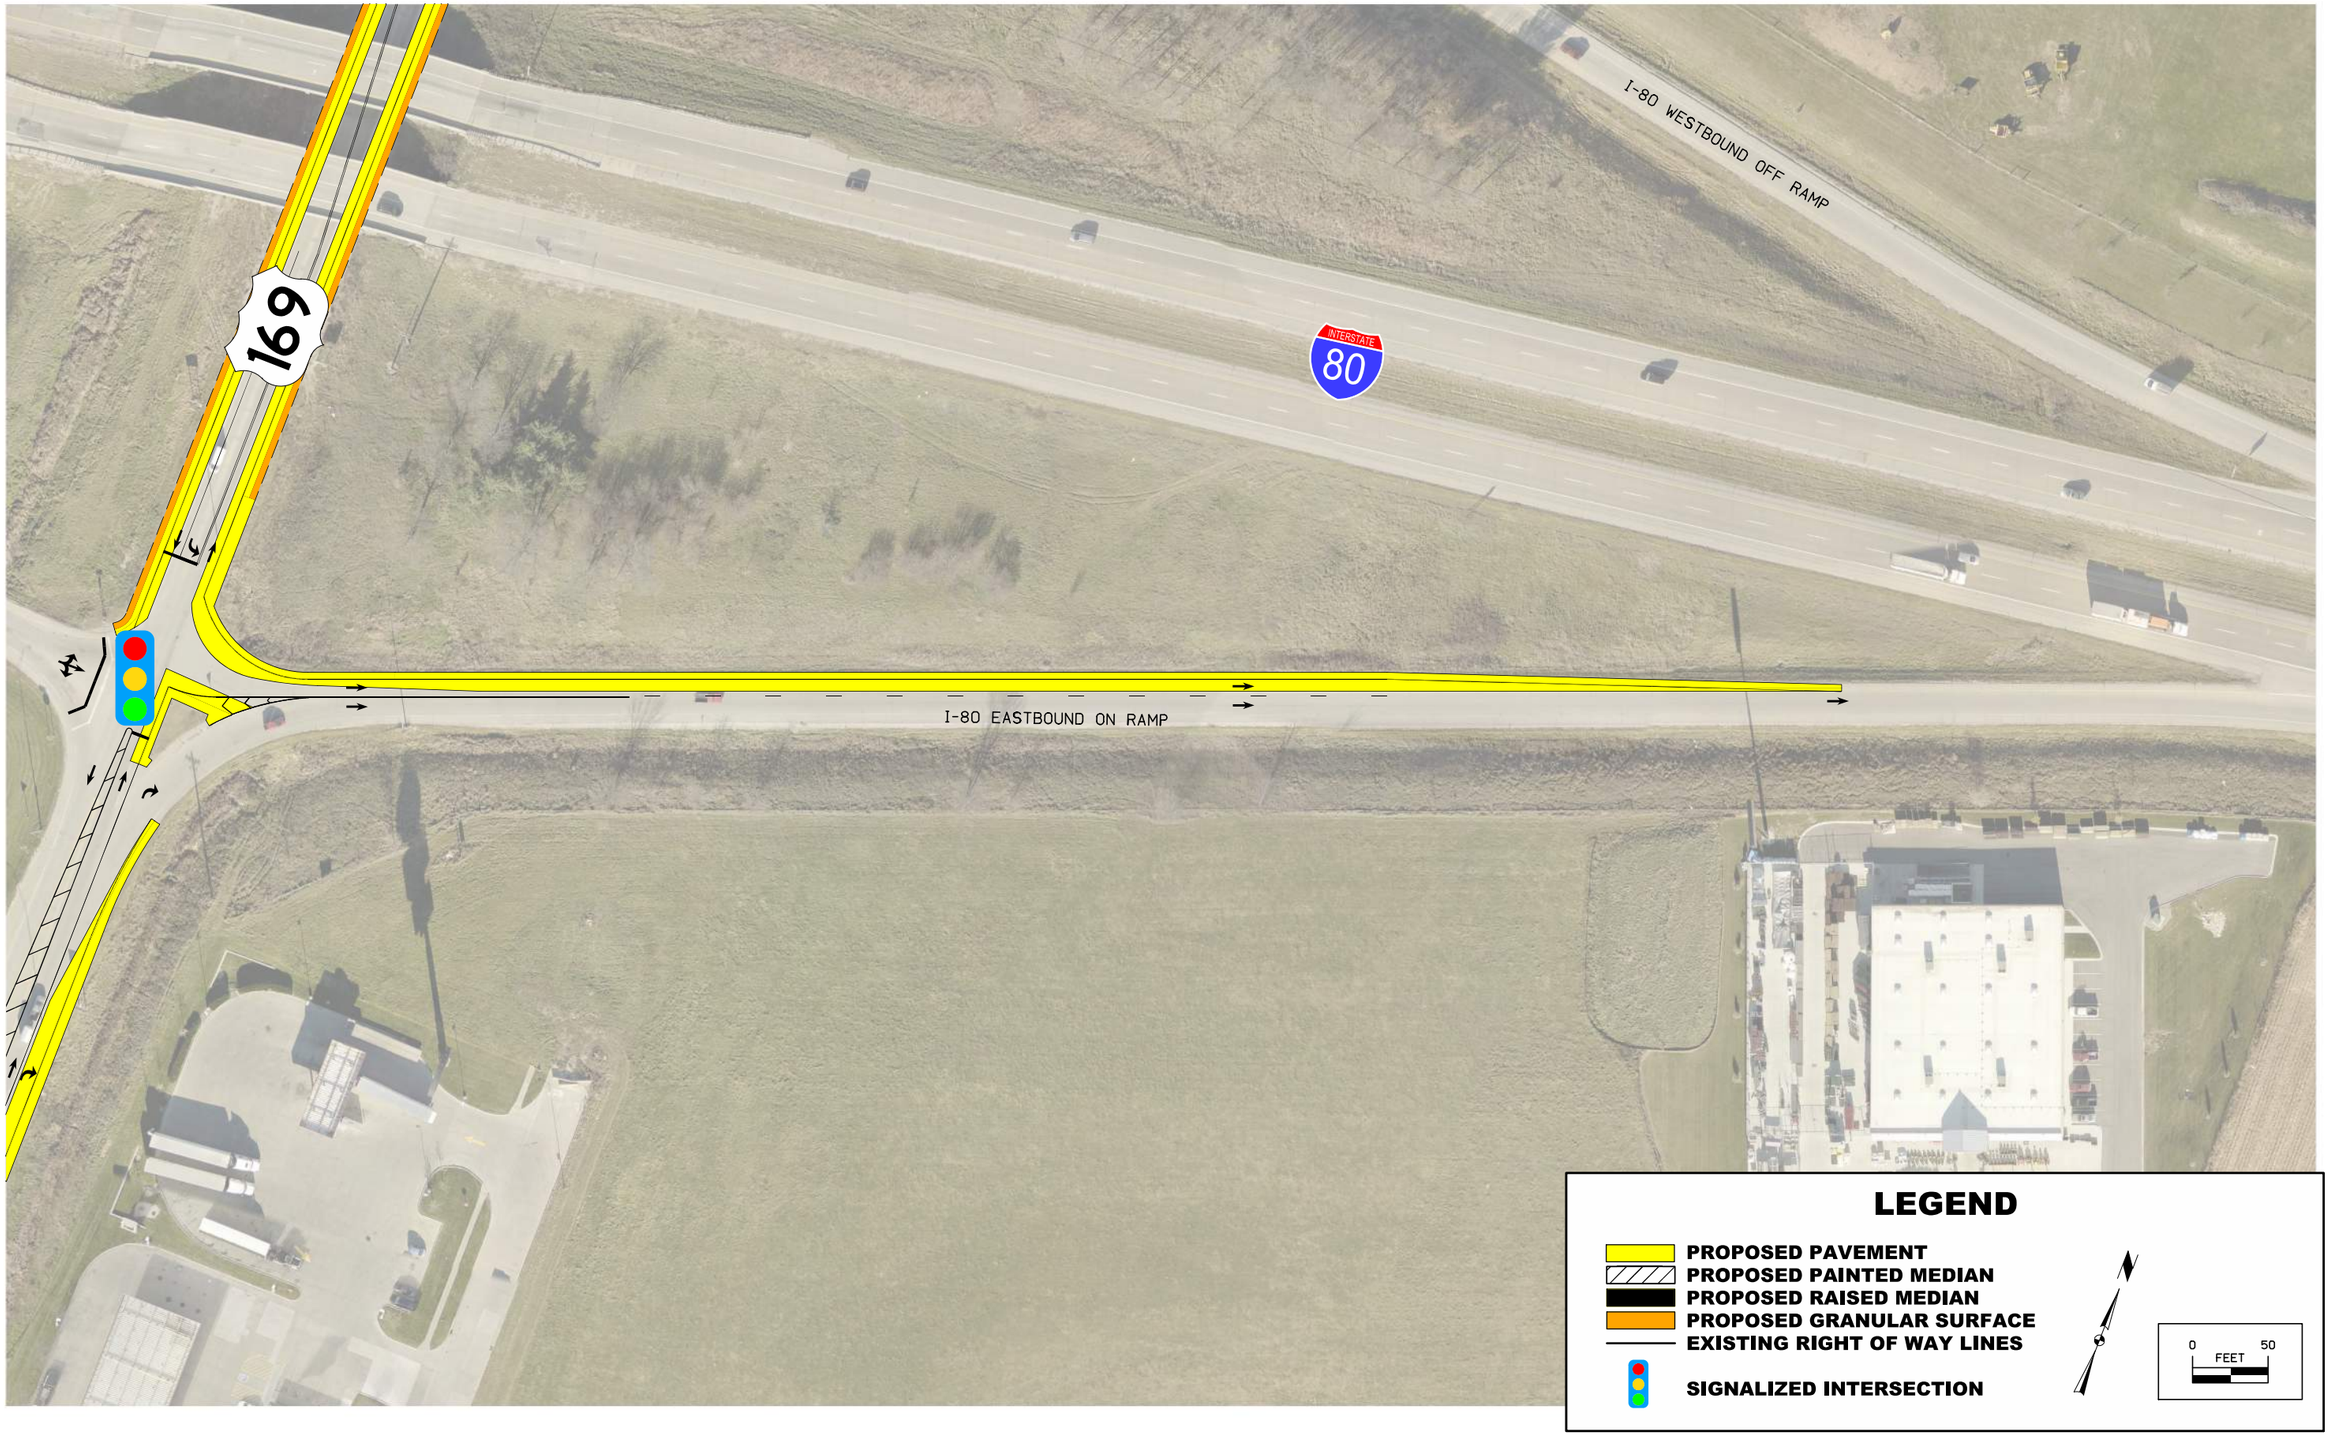

FILE NO.	ENGLISH	DESIGN TEAM FOTH	COUNTY	PROJECT NUMBER	SHEET NUMBER ALT2.3

9/24/2019 SYSTEMDATE ASF c:\pw_work\pwmain\andy.floy\d0993703\ALT2-3_2508001018.dgn