IOWADOT

**PUBLIC INFORMATION MEETING**
**August 11, 2020**

# US 75 in Plymouth County

**STG 1 (Northbound) Project Number: NHSX-075-2(99)--3H-75**
**STG 2 (Southbound) Project Number: NHSX-075-2(100)--3H-75**

**Photo - 2014**




## LEGEND

- PROPOSED PAVEMENT STG 1
- PROPOSED PAVEMENT STG 2
- PROPOSED GRANULAR SURFACE STG 1
- PROPOSED GRANULAR SURFACE STG 2
- PROPOSED BOX CULVERTS STG 1
- PROPOSED BOX CULVERTS STG 2
- PROPOSED PERMANENT ACQUISITION
- PROPOSED TEMPORARY EASEMENT
- PROPERTY LINES
- LOT LINES
- EXISTING RIGHT OF WAY LINES
- CORPORATE LINES
- DRAINAGE ARROWS
- NUMBER OF LANES

0 100
FEET

**STA 440+00**

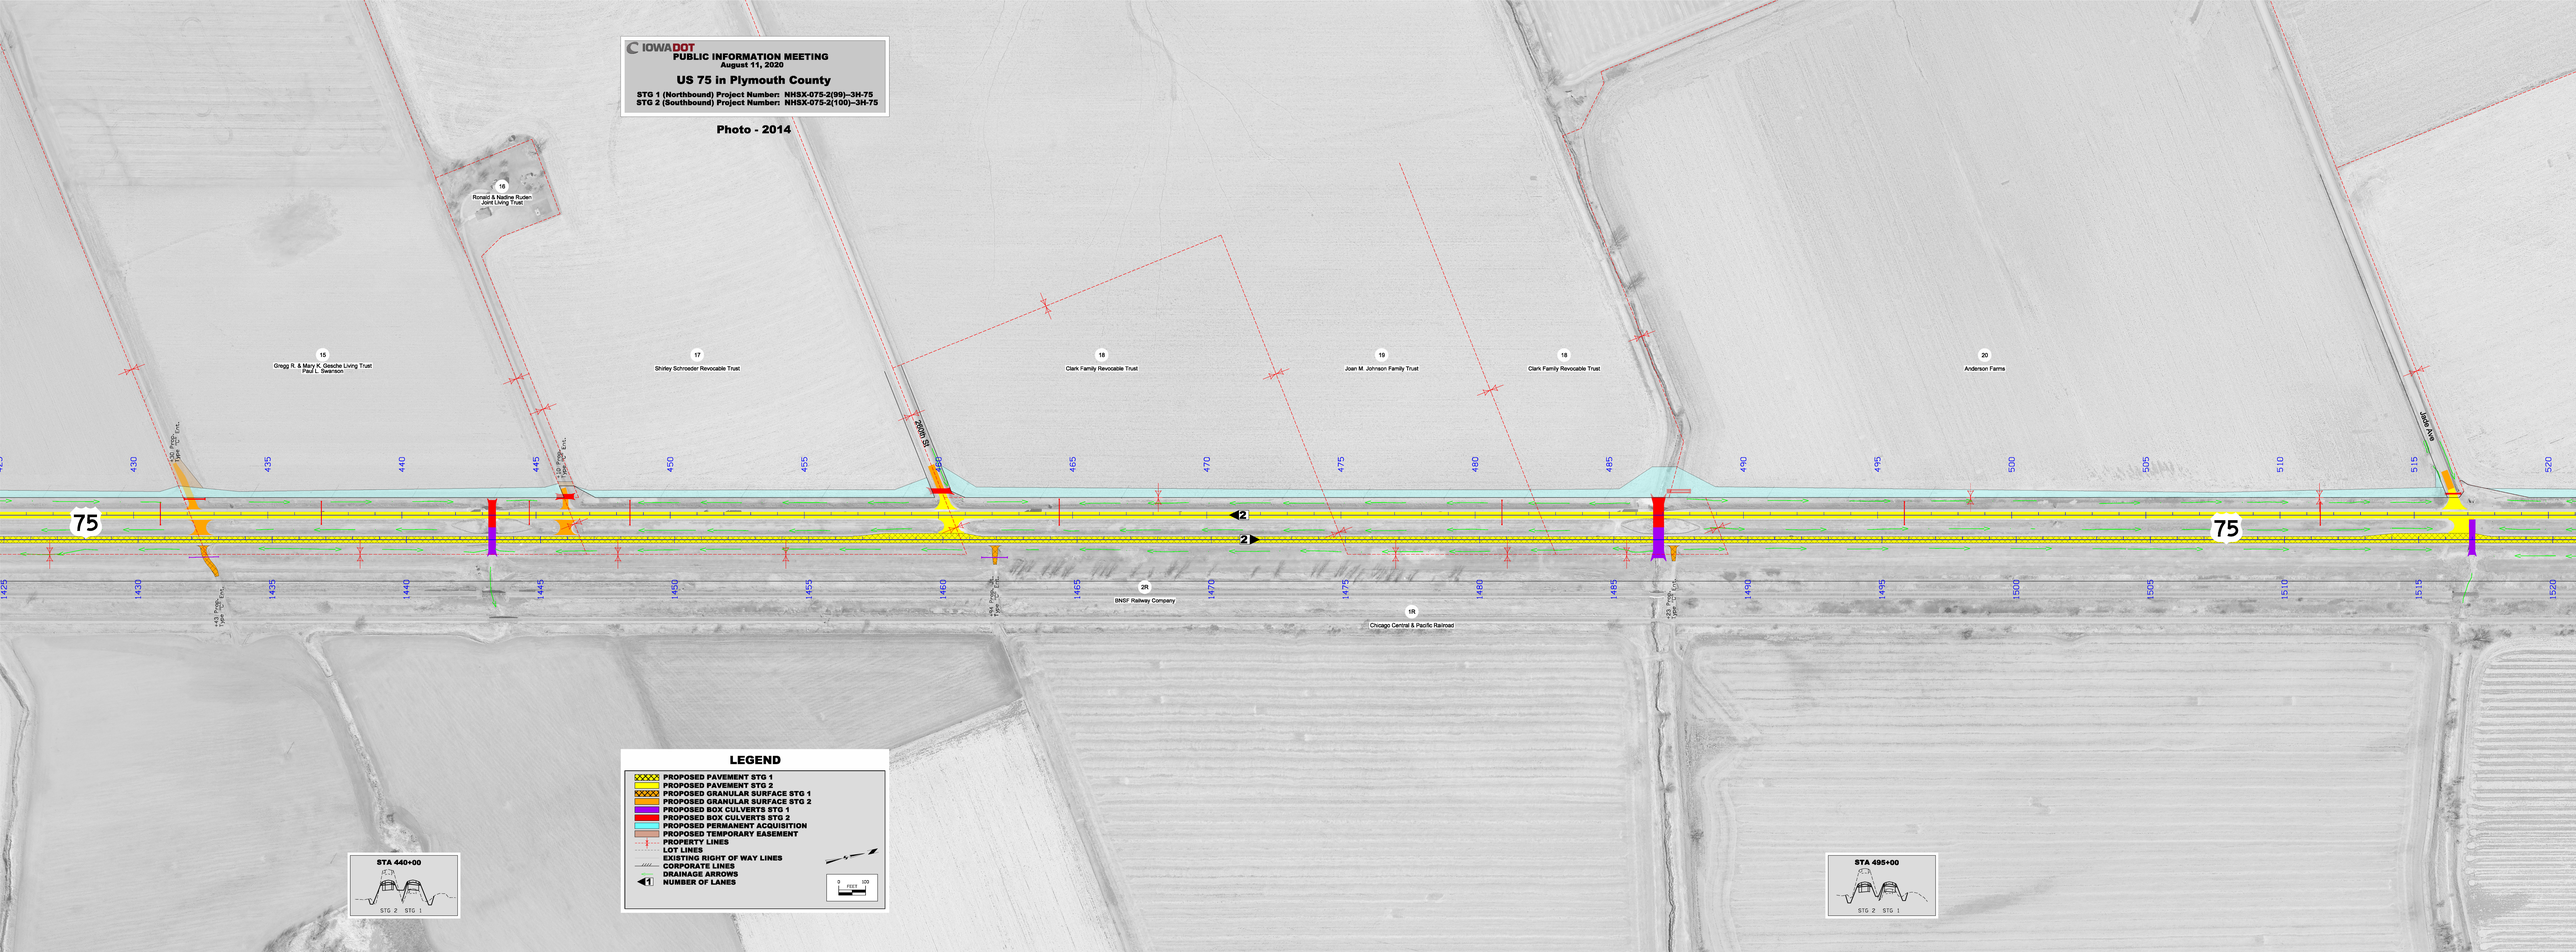


**STA 495+00**