IOWADOT

Highway Division

PLANS OF PROPOSED IMPROVEMENT ON THE

PRIMARY ROAD SYSTEM

DAVIS/APPANOOSE COUNTY

PIPE CULVERTS

Missouri State Line to IA 2

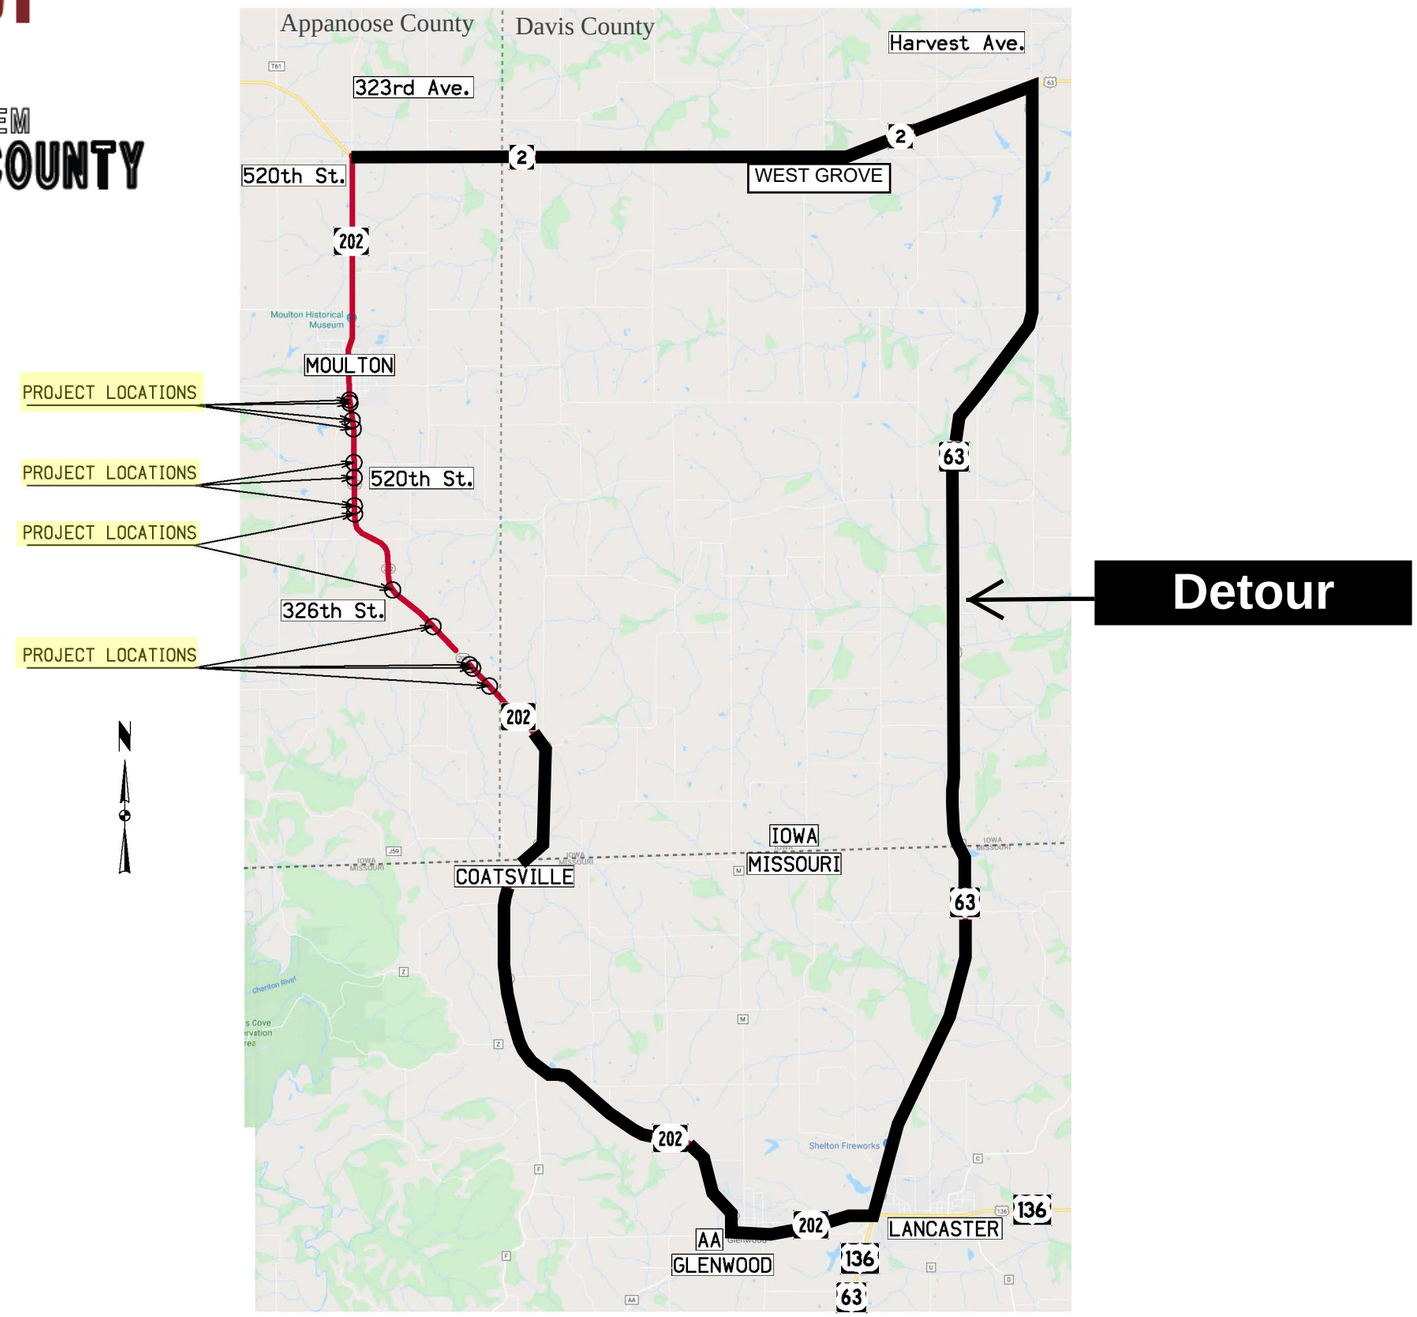

This Sheet
For Information Only

Detour

FILE NO.	ENGLISH	DESIGN TEAM Holst \ Bahr \ Jackson	DAVIS/APPANOOSE COUNTY	PROJECT NUMBER STPN-202-1(5)--2J-26	SHEET NUMBER J.2

8:56:58 AM 9/2/2020 kjackso pw:\\ntPwInt1.dot.int.lan:PWMain\Documents\Projects\2620201020\Design\CADD_Files\Sheet_Files\PIM_26202005_DETOUR.dgn