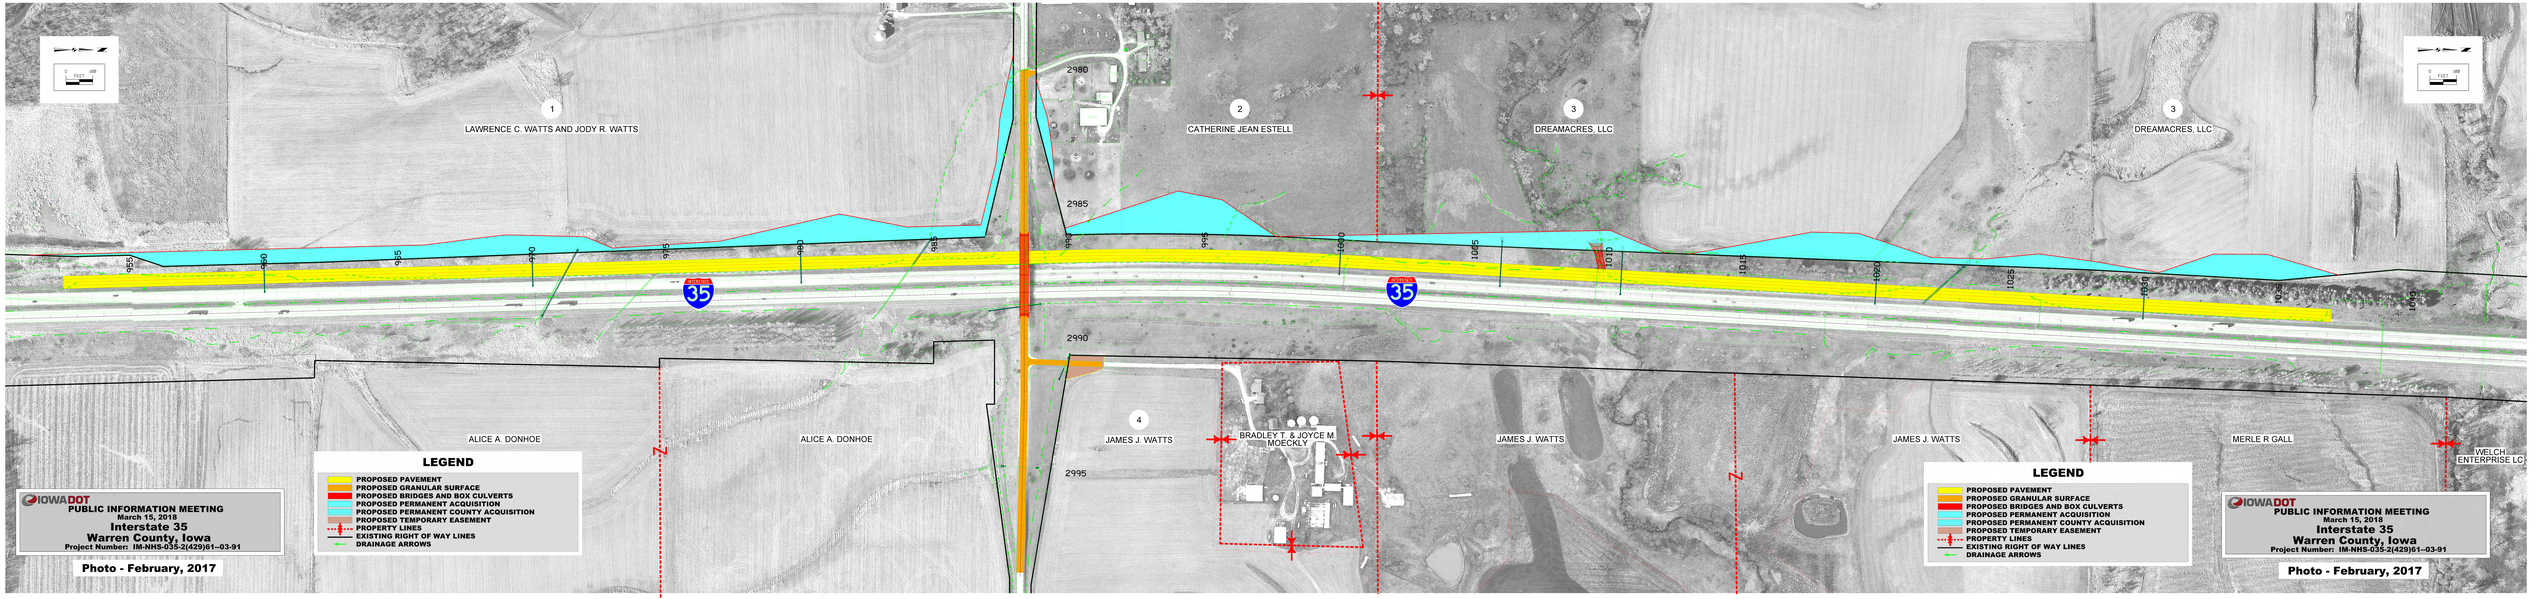
1
LAWRENCE C. WATTS AND JODY R. WATTS
2
CATHERINE JEAN ESTELL
3
DREAMACRES, LLC
3
DREAMACRES, LLC
4
JAMES J. WATTS
BRADLEY T. & JOYCE M. MOECKLY
JAMES J. WATTS
JAMES J. WATTS
MERLE R GALL
WELCH ENTERPRISE LC
ALICE A. DONHOE
ALICE A. DONHOE
2980
2985
2990
2995
35
35
LEGEND
PROPOSED PAVEMENT
PROPOSED GRANULAR SURFACE
PROPOSED BRIDGES AND BOX CULVERTS
PROPOSED PERMANENT ACQUISITION
PROPOSED PERMANENT COUNTY ACQUISITION
PROPOSED TEMPORARY EASEMENT
PROPERTY LINES
EXISTING RIGHT OF WAY LINES
DRAINAGE ARROWS
IOWA DOT
PUBLIC INFORMATION MEETING
March 15, 2018
Interstate 35
Warren County, Iowa
Project Number: IM-NHS-035-2(429)61--03-91
Photo - February, 2017
LEGEND
PROPOSED PAVEMENT
PROPOSED GRANULAR SURFACE
PROPOSED BRIDGES AND BOX CULVERTS
PROPOSED PERMANENT ACQUISITION
PROPOSED PERMANENT COUNTY ACQUISITION
PROPOSED TEMPORARY EASEMENT
PROPERTY LINES
EXISTING RIGHT OF WAY LINES
DRAINAGE ARROWS
IOWA DOT
PUBLIC INFORMATION MEETING
March 15, 2018
Interstate 35
Warren County, Iowa
Project Number: IM-NHS-035-2(429)61--03-91
Photo - February, 2017