BACKBONES

6 LANE

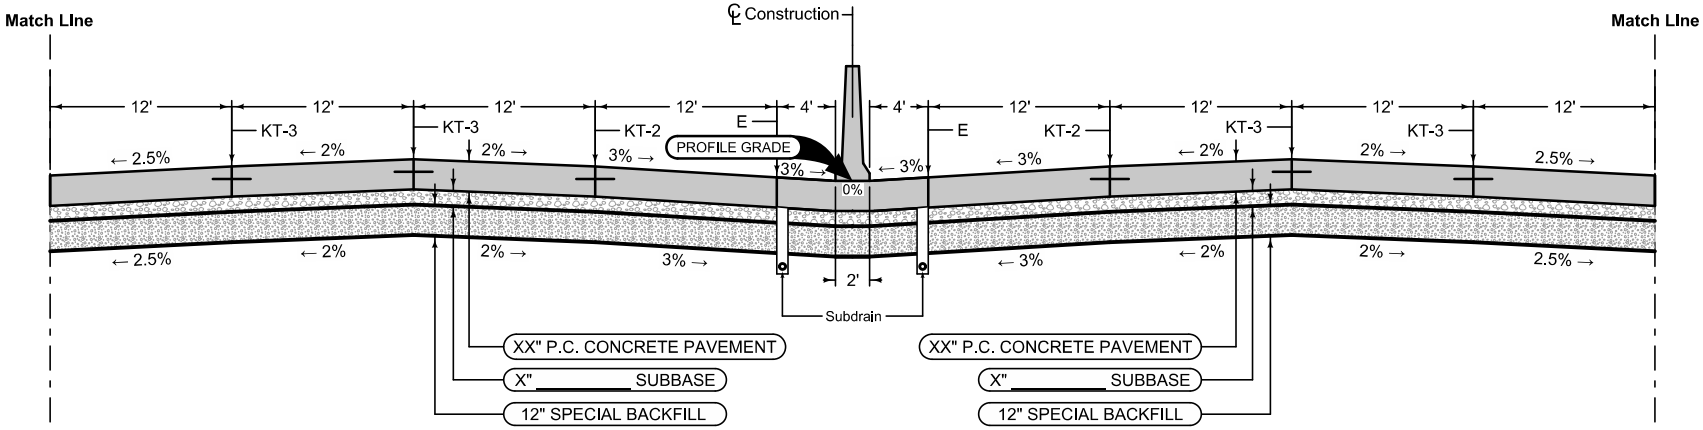

Mainline Jointing:
Transverse joints: CD at 17' spacing

	6DP_Closed_ 10-20-20
BEGIN STATION	END STATION