BACKBONES
6 LANE

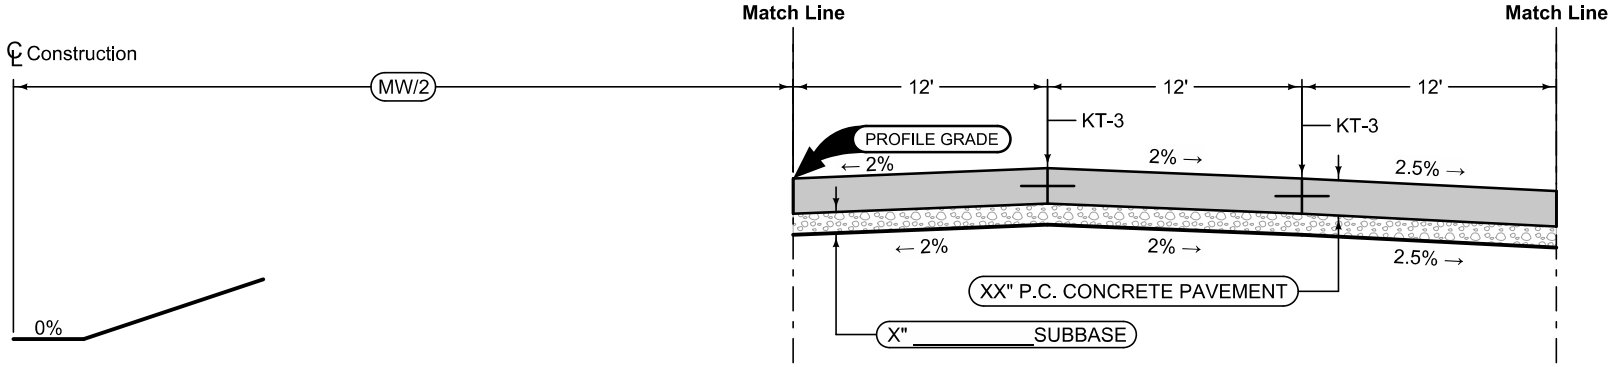

Section shown in the direction of traffic.

Mainline Jointing:
Transverse joints: CD at 17' spacing

6DP_Dprs_
10-20-20

Direction of Travel	BEGIN STATION	END STATION	(MW) Feet