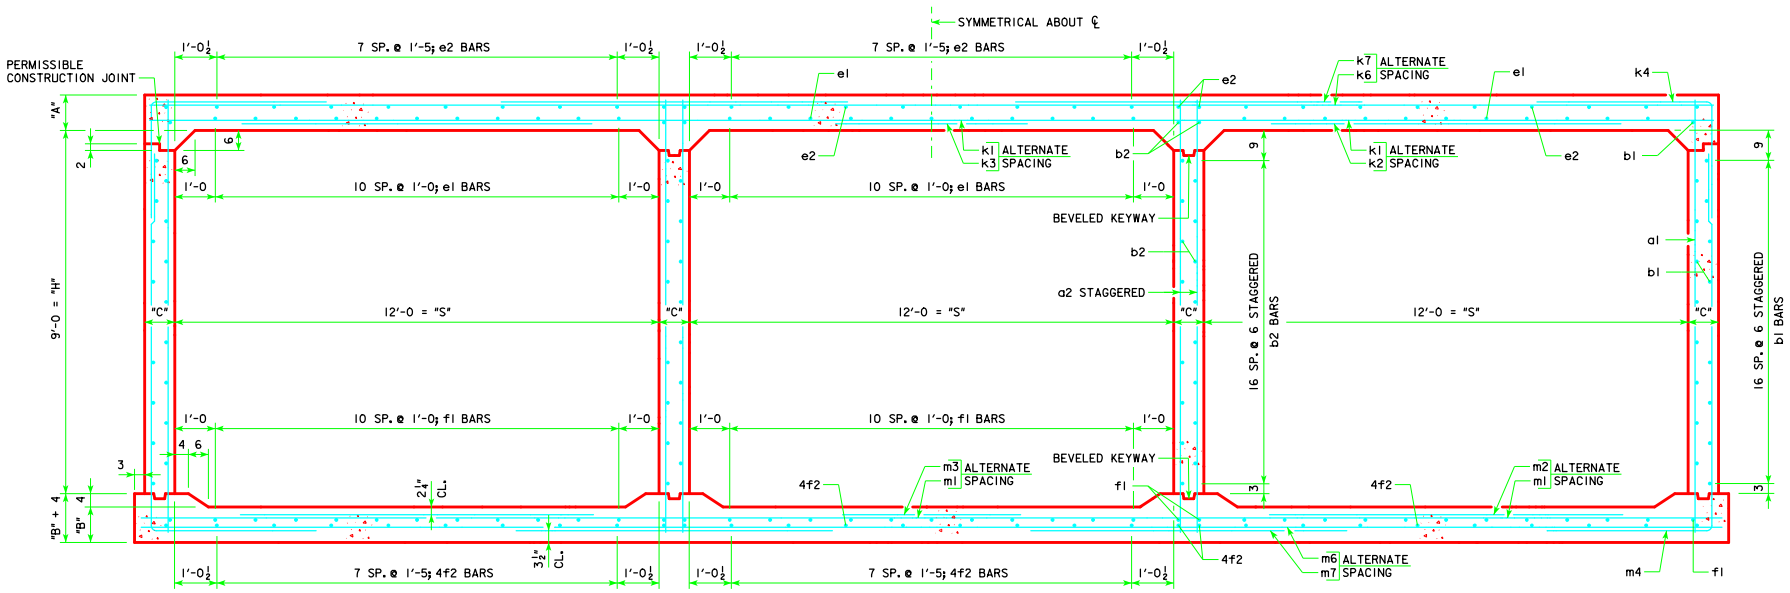

TRIPLE 12 x 9 BARREL SECTION

NOTES:

1. DIMENSIONS LISTED ON THIS SHEET TO BE USED IN CONJUNCTION WITH SHEET TRRCB G2-12.
2. DIMENSIONS "A", "B", "C", "D", "E", AND "SP." LISTED IN THE BAR LIST ARE IN INCHES.

LATEST REVISION DATE

APPROVED BY BRIDGE ENGINEER

Iowa Department of Transportation
Highway Division

STANDARD DESIGN

TRIPLE REINFORCED CONCRETE BOX CULVERTS

APRIL, 2012

CULVERT BARREL DETAILS

12 x 9 BARREL SECTIONS

TRRCB 12-9-12

SHEET 1 OF 2

ENGLISH\RDSIGNED\TRIPLECULVERTS.DGN - TRRCB 12-9a1-12 - THIS SHEET ISSUED 04-12