IOWA DOT

PUBLIC INFORMATION MEETING
April 24, 2025
Bridge-Unspecified
East Buttrick Creek 2.2 mi S of IA 175
Project Number: BRF-144-0(6)--38-94

Photo - September, 2019

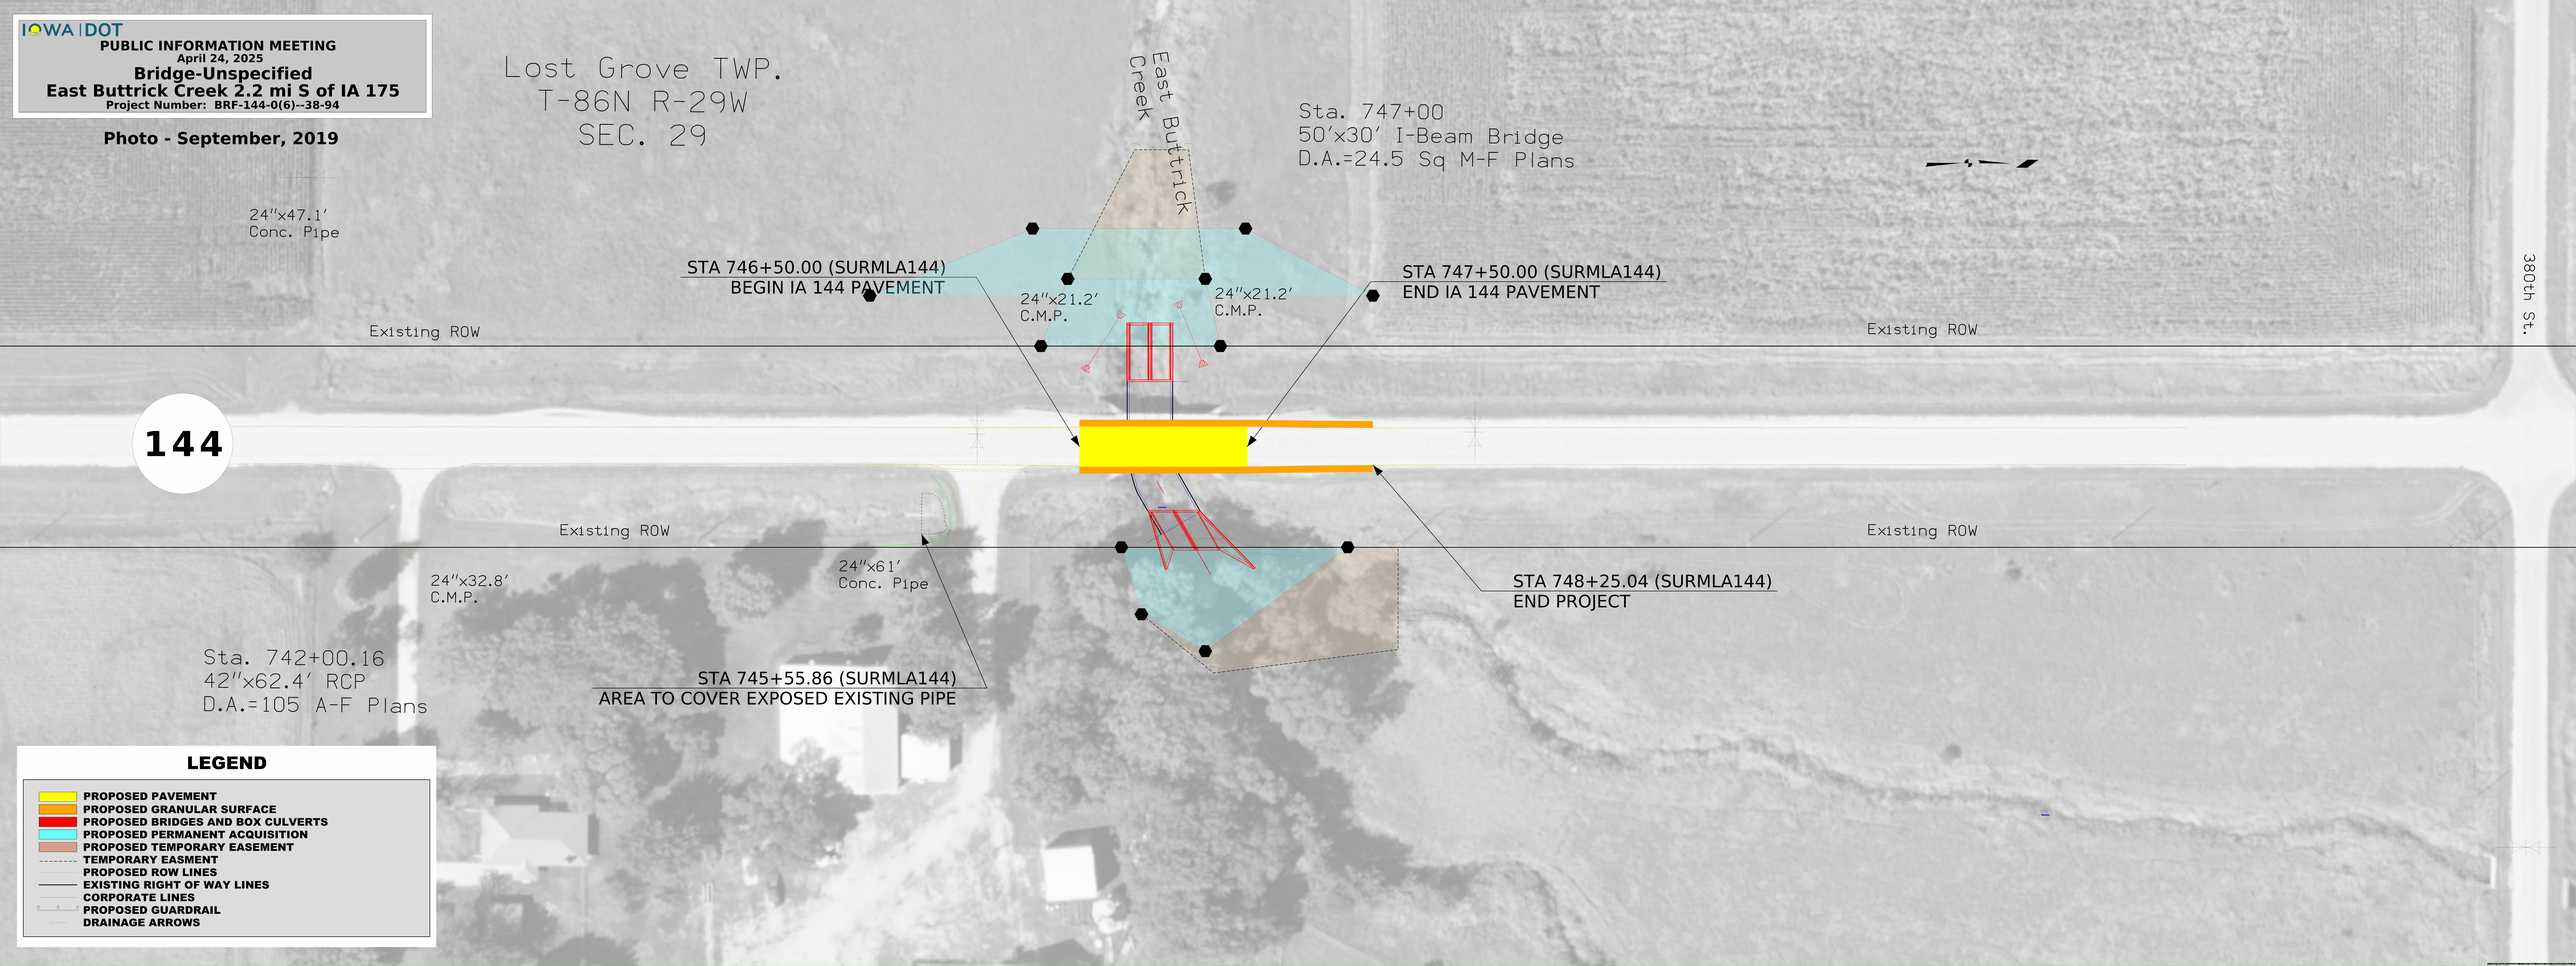

LEGEND

- PROPOSED PAVEMENT
- PROPOSED GRANULAR SURFACE
- PROPOSED BRIDGES AND BOX CULVERTS
- PROPOSED PERMANENT ACQUISITION
- PROPOSED TEMPORARY EASEMENT
- TEMPORARY EASMENT
- PROPOSED ROW LINES
- EXISTING RIGHT OF WAY LINES
- CORPORATE LINES
- PROPOSED GUARDRAIL
- DRAINAGE ARROWS