IOWA | DOT

PUBLIC INFORMATION MEETING

January 13, 2026

US 30/59 OVER UPRR (DENISON)

PROJECT NUMBER: BRF-030-2(180)--38-24

Photo - 2023

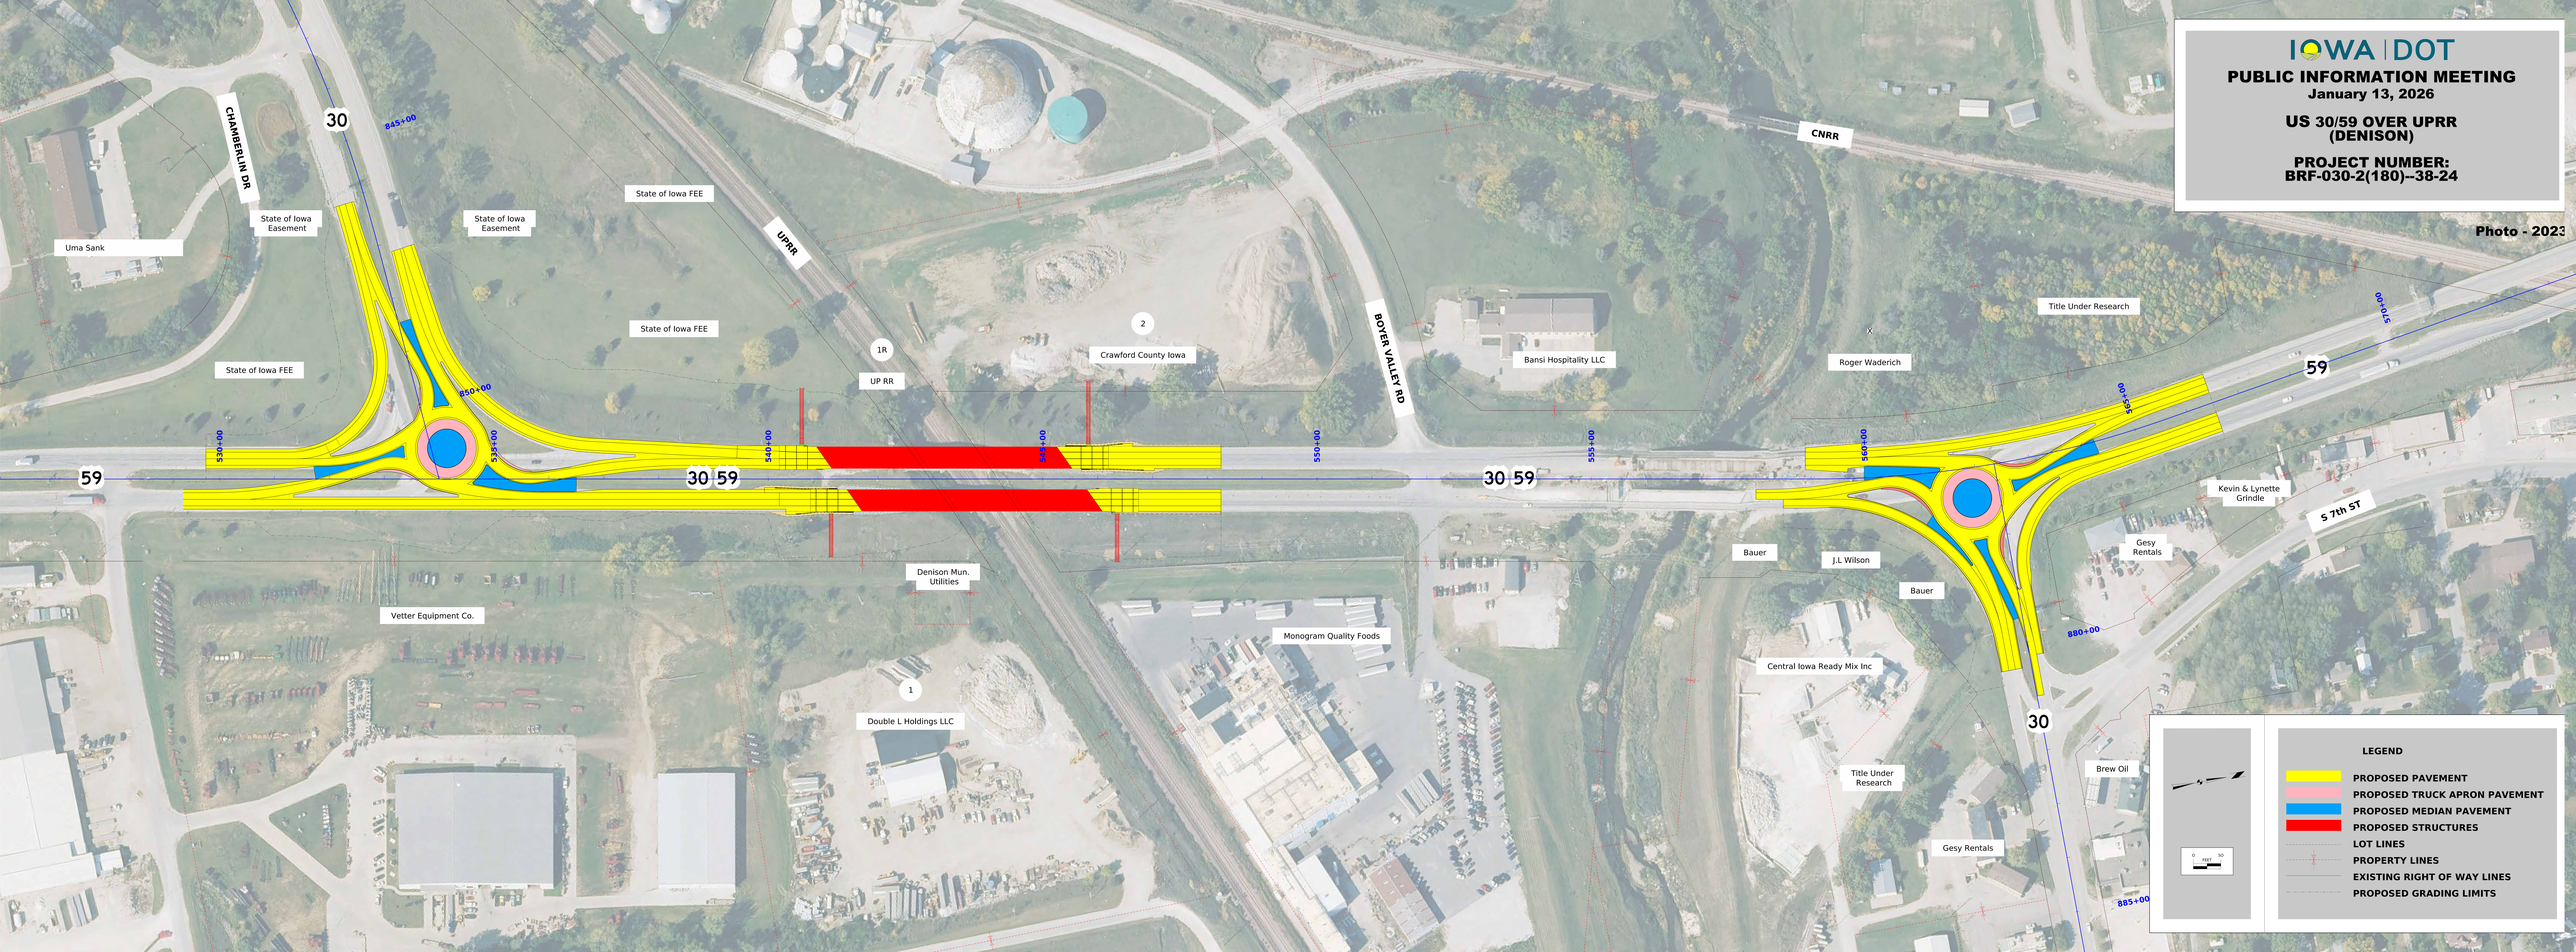

LEGEND

- PROPOSED PAVEMENT
- PROPOSED TRUCK APRON PAVEMENT
- PROPOSED MEDIAN PAVEMENT
- PROPOSED STRUCTURES
- LOT LINES
- PROPERTY LINES
- EXISTING RIGHT OF WAY LINES
- PROPOSED GRADING LIMITS