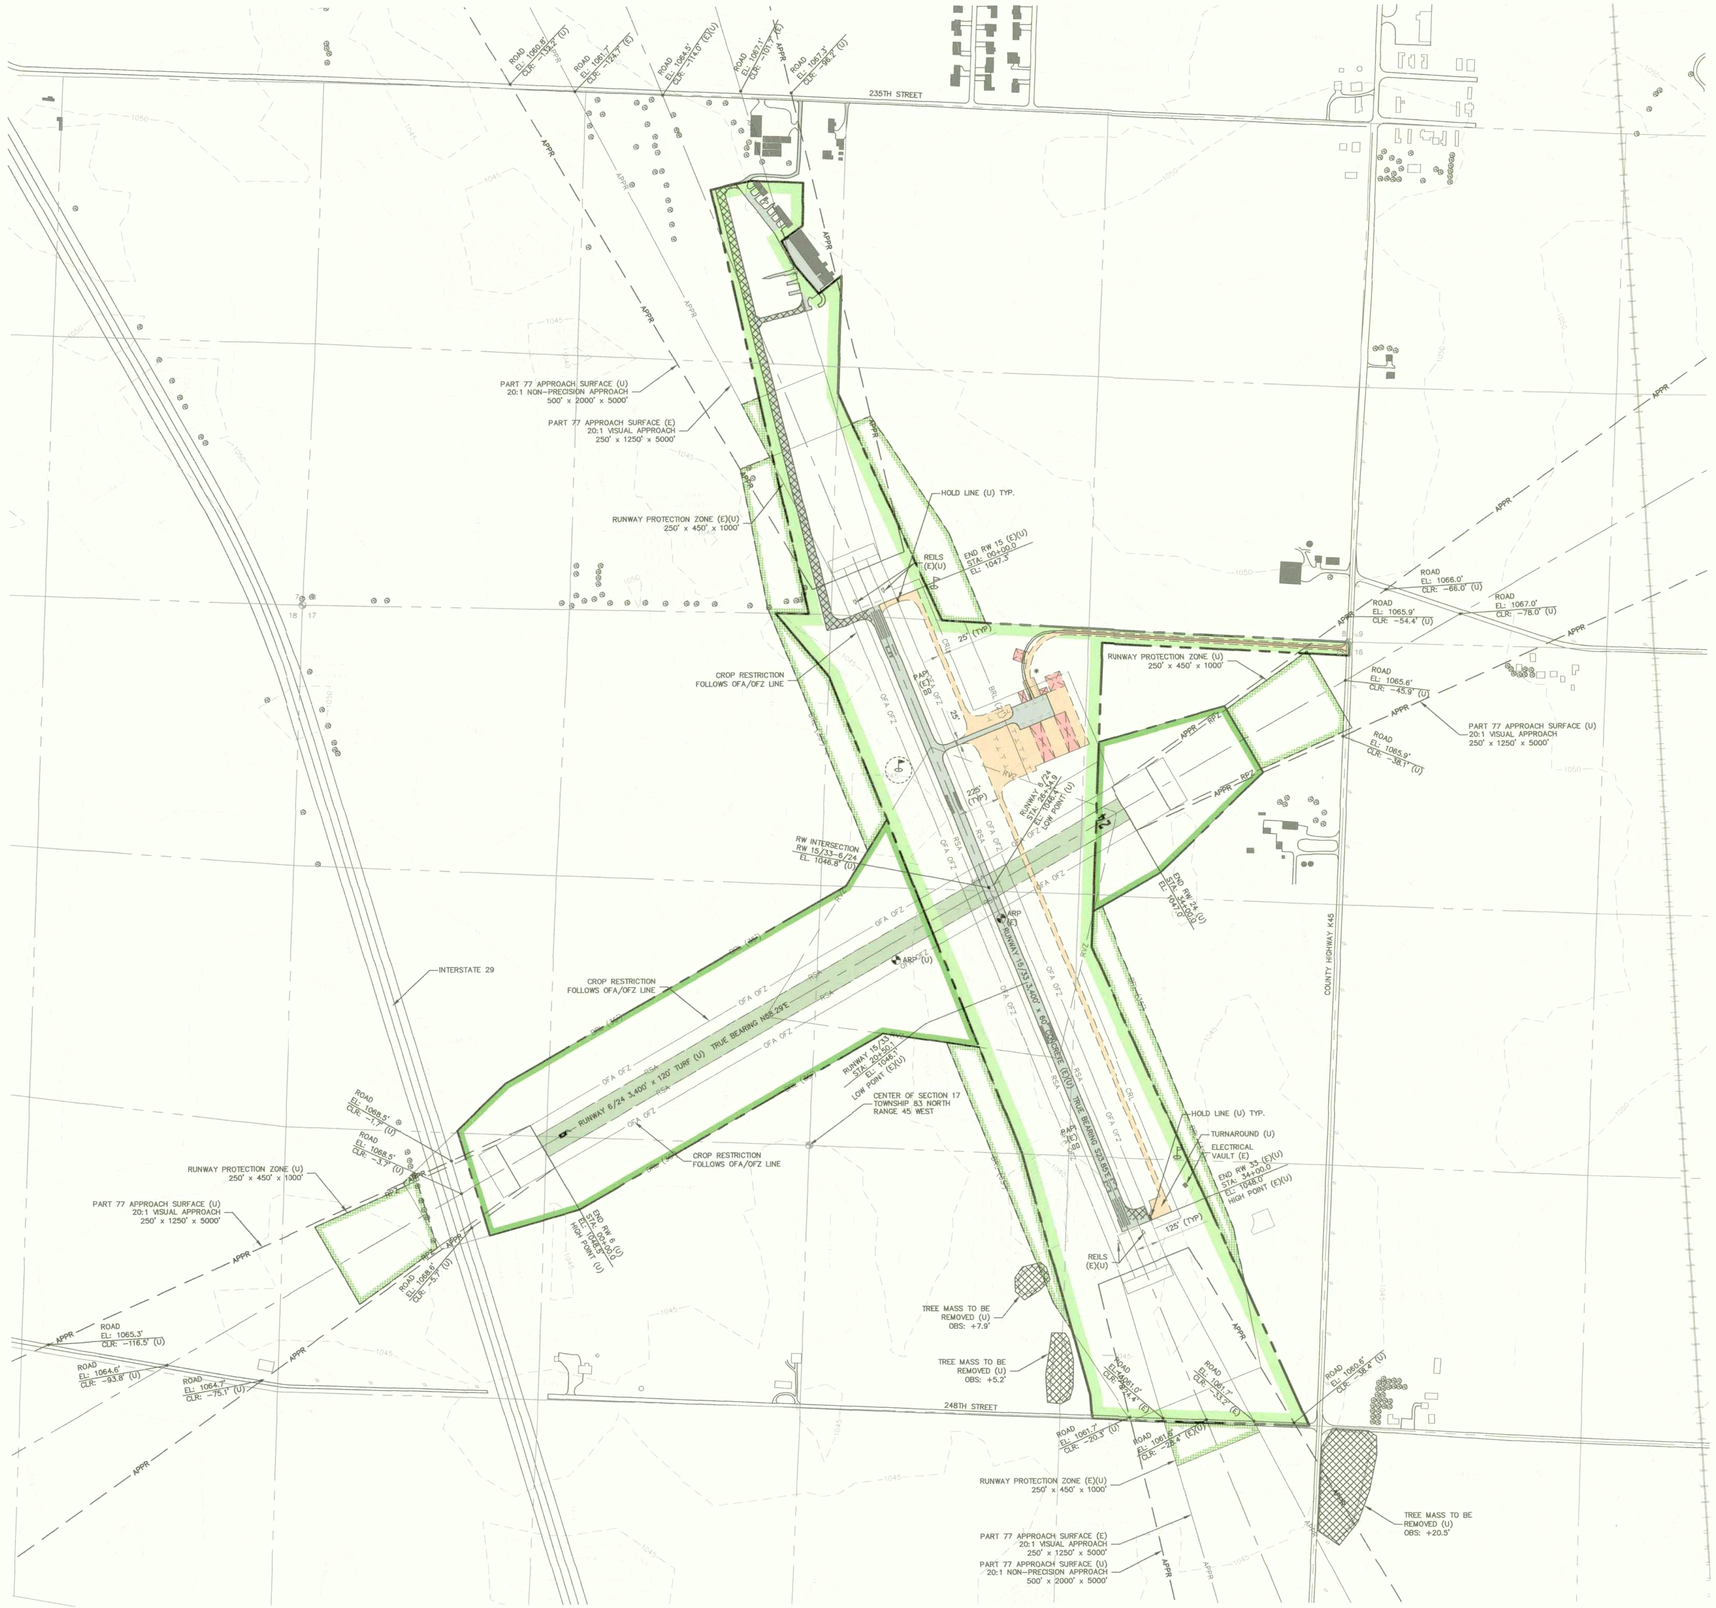

LEGEND	EXISTING (E)	ULTIMATE (U)
BUILDINGS		
AIRFIELD PAVEMENT		
TO BE REMOVED		
PROPERTY LINE		
EASEMENT		
ELEVATION CONTOURS	910	
SECTION LINE		
RUNWAY SAFETY AREA (RSA)	RSA	RSA
RUNWAY PROTECTION ZONE (RPZ)	RPZ	RPZ
APPROACH SURFACE (APPR)	APPR	APPR
BUILDING RESTRICTION LINE WITH HEIGHT (BRL)	BRL (35')	
FENCE	x	xx
PAVED ROADS		
GRAVEL ROADS		
TREES/TREE MASS		
AIRPORT REFERENCE POINT	ARP (E)	ARP (U)
REIL		
PAPI		
RUNWAY THRESHOLD LIGHTS		
AIRPORT BEACON		
SECTION CORNER	26 25 35 36	
SEGMENTED CIRCLE AND WIND CONE	45	45

APPROVAL - CITY OF ONAWA

APPROVED BY: _____ DATE: 5/23/2012
CITY ADMINISTRATOR

GENERAL NOTES:

1. LATITUDE AND LONGITUDE ARE BASED ON NAD 1983. MSL ELEVATIONS ARE BASED ON NAVD 88.
2. CONTOUR DATA BASED ON USGS QUADRANGLE MAPS LISTED ON SHEET 3.
3. NO SURVEY MONUMENTS LOCATED ON THE AIRPORT.
4. THE PREPARATION OF THESE PLANS WAS FINANCED IN PART THROUGH A PLANNING GRANT FROM THE IOWA DEPARTMENT OF TRANSPORTATION (IOWA DOT). THE CONTENTS OF THESE PLANS REFLECT THE VIEWS OF THE CONSULTANT AND/OR THE CITY OF ONAWA, WHO ARE RESPONSIBLE FOR THE ACCURACY OF THE DATA, AND DO NOT NECESSARILY REFLECT THE VIEWS AND POLICIES OF THE IOWA DOT. ACCEPTANCE OF THESE PLANS BY THE IOWA DOT DOES NOT IN ANY WAY CONSTITUTE A COMMITMENT ON THE PART OF THE IOWA DOT TO PARTICIPATE IN ANY DEVELOPMENT INCLUDED IN THESE PLANS.

MAGNETIC NORTH

SCALE
400 0 200 400 800
SCALE IN FEET

MAGNETIC DECLINATION: 3° 27' EAST, DECEMBER 31, 2009
ANNUAL RATE OF CHANGE: 7' WEST

OLSSON ASSOCIATES
1111 Lincoln Mall, Suite 111
P.O. Box 84608
Lincoln, NE 68501-4608
TEL 402.474.6311
FAX 402.474.5160
www.oaconsulting.com

REV	DATE	DESCRIPTION
		REVISIONS

AIRPORT LAYOUT PLAN

AIRPORT LAYOUT PLAN
IOWA DOT PROJECT NO. 91110K36100

ONAWA MUNICIPAL AIRPORT
ONAWA, IOWA

drawn by:	TMT
checked by:	JDB
approved by:	DJH
project no.:	2010-1920
dwg name:	101920_ALP
date:	5/12

SHEET
1 OF 8