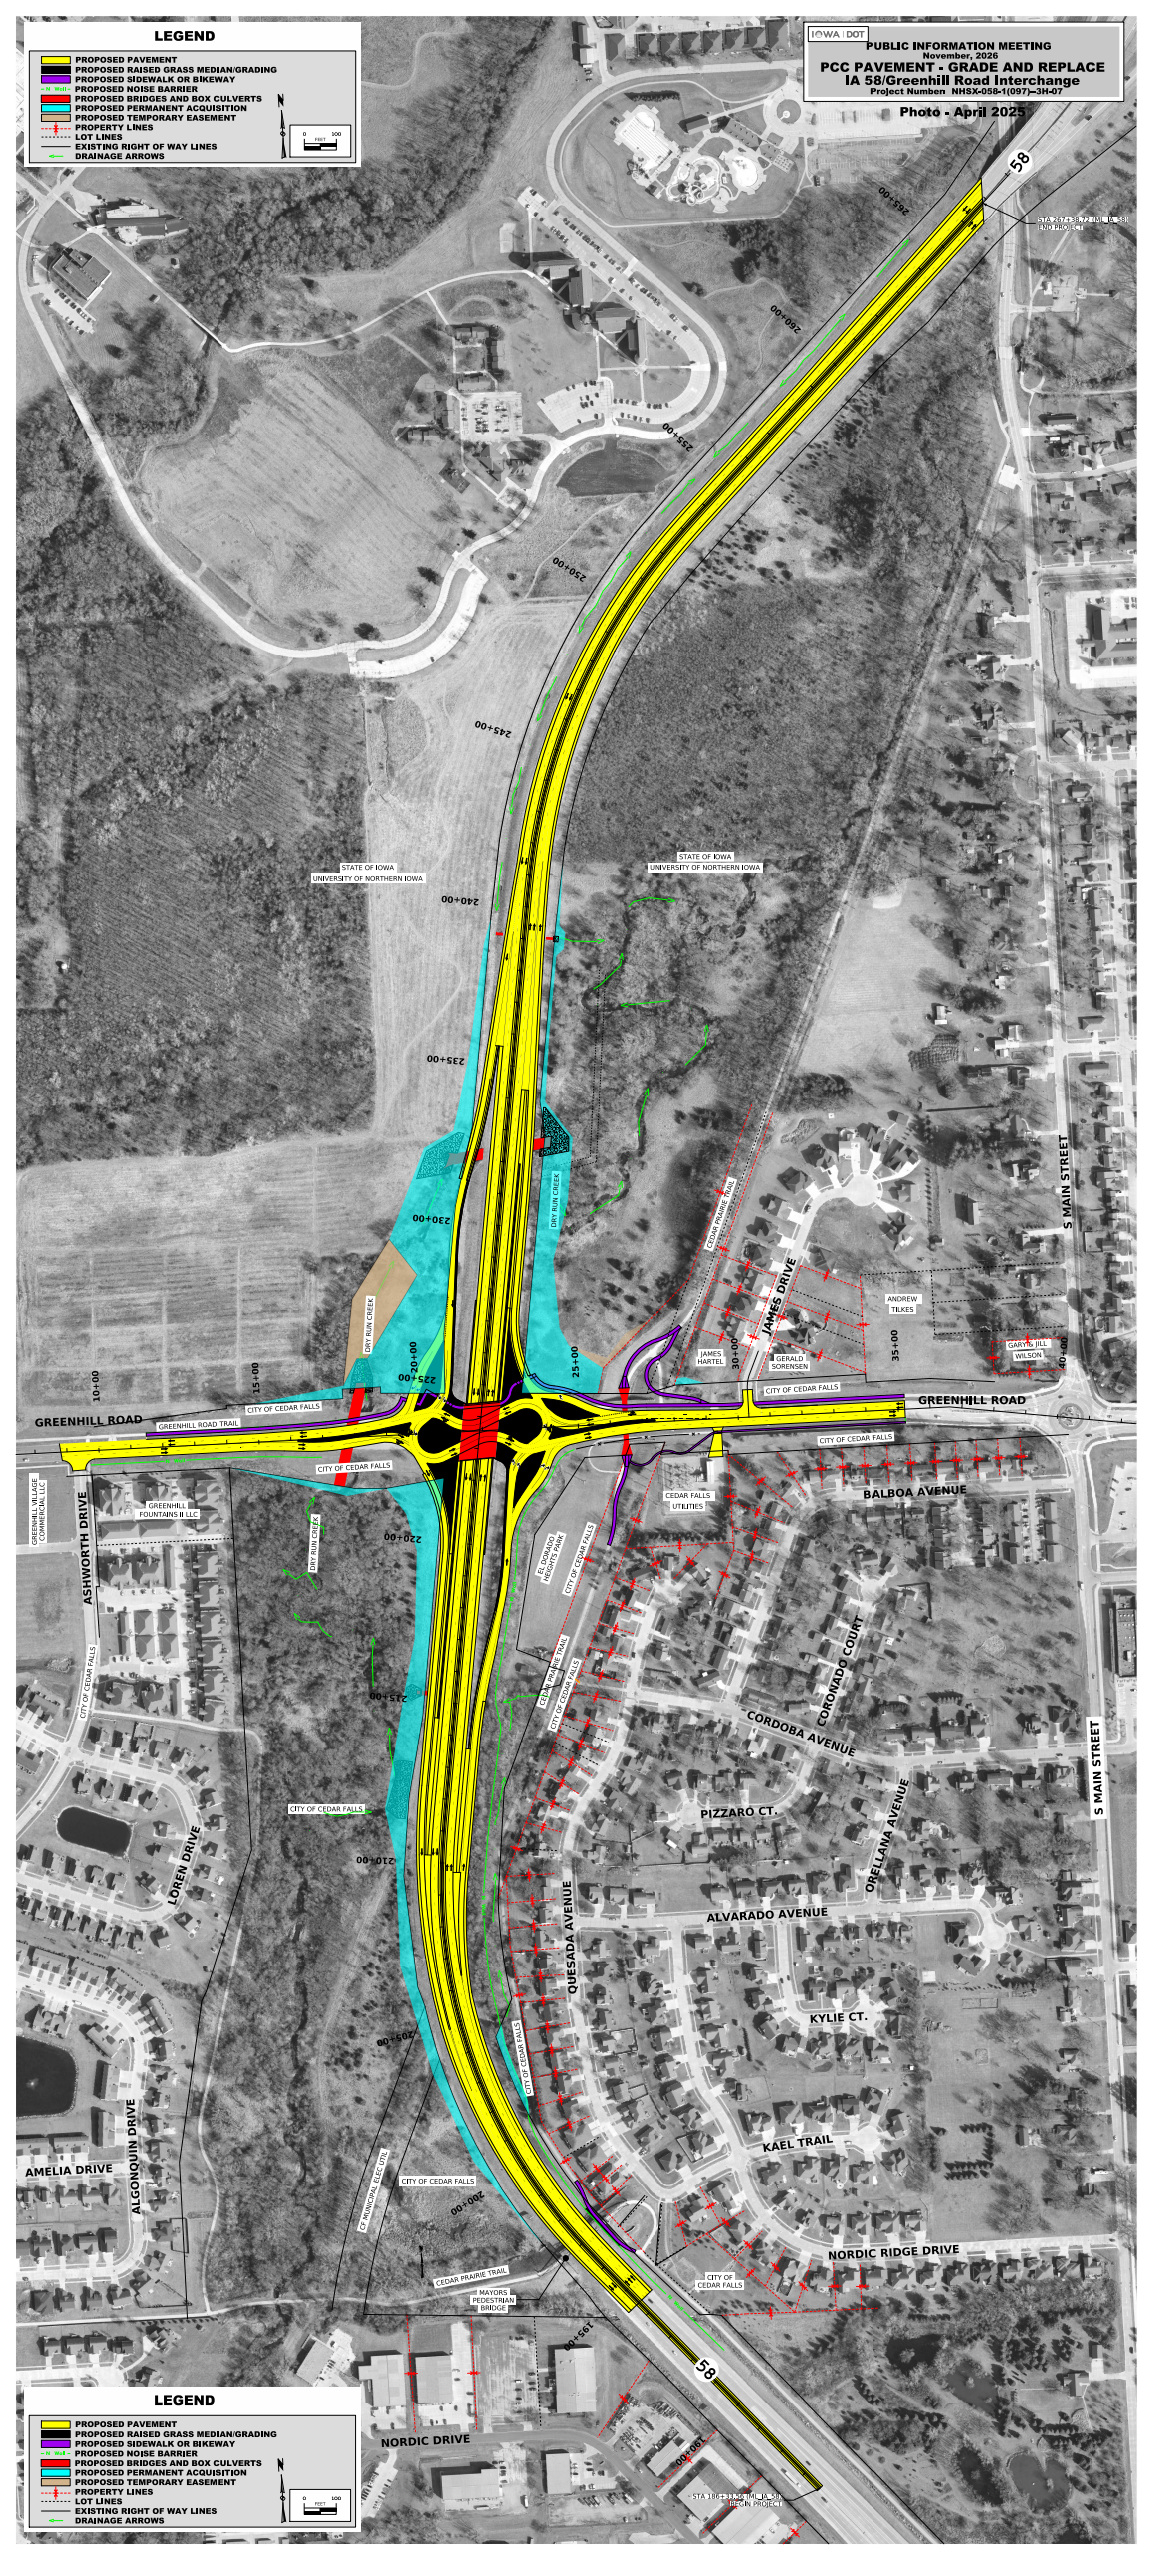

LEGEND
PROPOSED PAVEMENT
PROPOSED RAISED GRASS MEDIAN/GRADING
PROPOSED SIDEWALK OR BIKEWAY
PROPOSED NOISE BARRIER
PROPOSED BRIDGES AND BOX CULVERTS
PROPOSED PERMANENT ACQUISITION
PROPOSED TEMPORARY EASEMENT
PROPERTY LINES
LOT LINES
EXISTING RIGHT OF WAY LINES
DRAINAGE ARROWS
IOWA DOT
PUBLIC INFORMATION MEETING
November, 2025
PCC PAVEMENT - GRADE AND REPLACE
IA 58/Greenhill Road Interchange
Project Number NHSX-058-1(097)--3H-07
Photo - April 2025
58
GREENHILL ROAD
S MAIN STREET
JAMES DRIVE
ASHWORTH DRIVE
BALBOA AVENUE
CORONADO COURT
CORDOBA AVENUE
PIZZARO CT.
ORELLANA AVENUE
ALVARADO AVENUE
QUESADA AVENUE
KYLIE CT.
KAEL TRAIL
NORDIC RIDGE DRIVE
NORDIC DRIVE
LOREN DRIVE
AMELIA DRIVE
ALGONQUIN DRIVE
GREENHILL ROAD TRAIL
CEDAR PRAIRIE TRAIL
MAYORS PEDESTRIAN BRIDGE
DRY RUN CREEK
STATE OF IOWA
UNIVERSITY OF NORTHERN IOWA
CITY OF CEDAR FALLS
GREENHILL VILLAGE COMMERCIAL LLC
GREENHILL FOUNTAINS II LLC
CEDAR FALLS UTILITIES
ALGONQUIN HEIGHTS PARK
JAMES HARTEL
GERALD SORENSEN
ANDREW TILKES
GARY & JILL WILSON
10+00
15+00
20+00
25+00
30+00
35+00
40+00
195+00
200+00
205+00
210+00
215+00
220+00
225+00
230+00
235+00
240+00
245+00
250+00
255+00
260+00
265+00