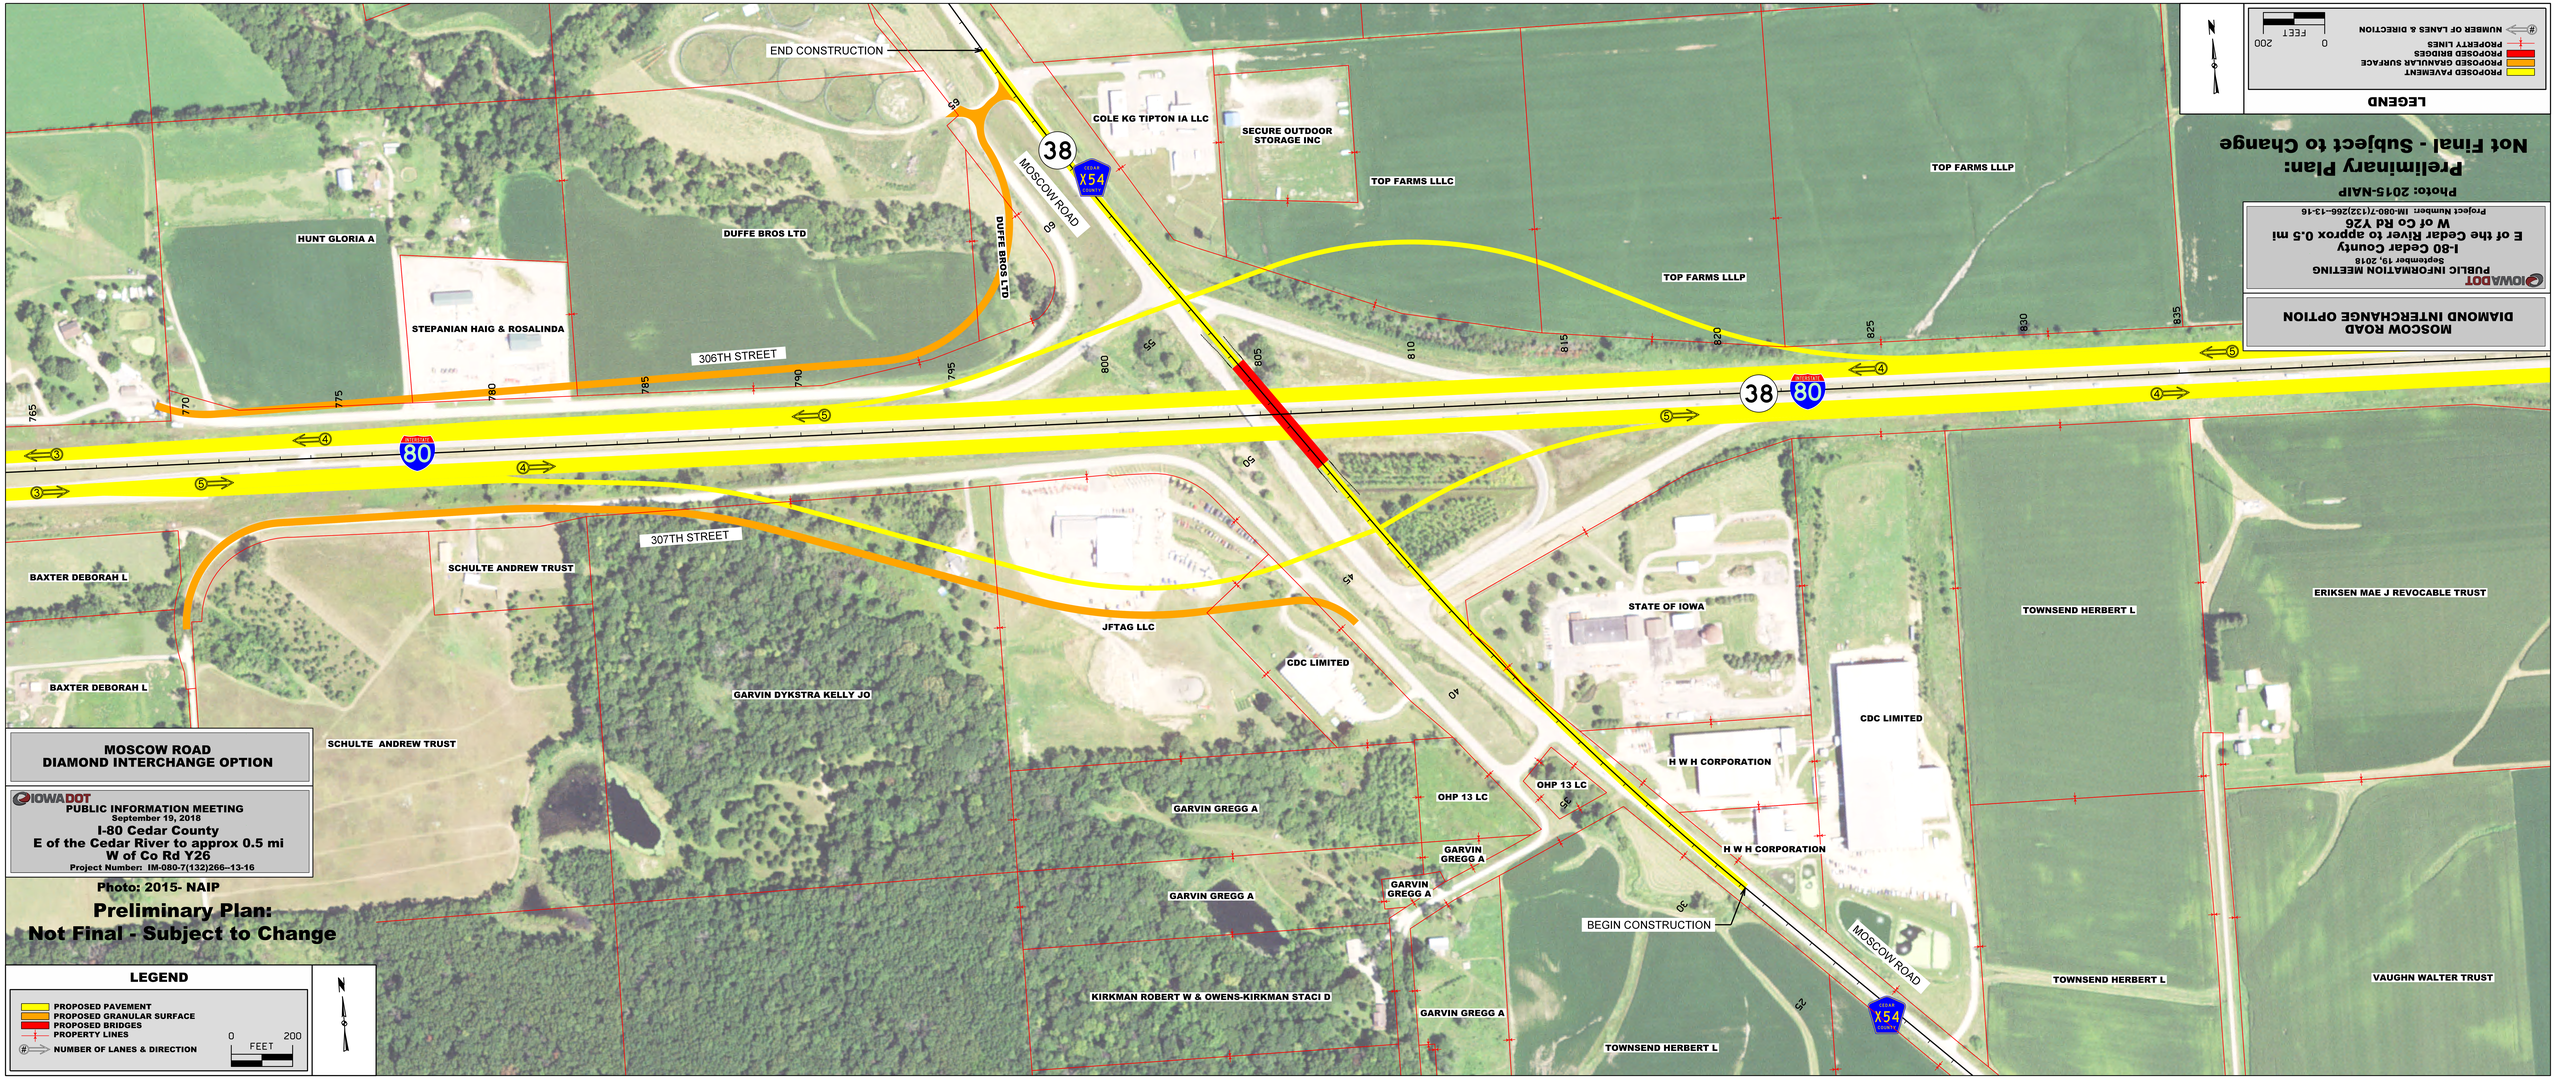
END CONSTRUCTION
COLE KG TIPTON IA LLC
SECURE OUTDOOR STORAGE INC
TOP FARMS LLLC
TOP FARMS LLLP
HUNT GLORIA A
DUFFE BROS LTD
STEPANIAN HAIG & ROSALINDA
306TH STREET
MOSCOW ROAD
38
X54
80
307TH STREET
SCHULTE ANDREW TRUST
BAXTER DEBORAH L
JFTAG LLC
CDC LIMITED
GARVIN DYKSTRA KELLY JO
STATE OF IOWA
TOWNSEND HERBERT L
ERIKSEN MAE J REVOCABLE TRUST
H W H CORPORATION
OHP 13 LC
GARVIN GREGG A
BEGIN CONSTRUCTION
KIRKMAN ROBERT W & OWENS-KIRKMAN STACI D
VAUGHN WALTER TRUST
MOSCOW ROAD DIAMOND INTERCHANGE OPTION
IOWADOT PUBLIC INFORMATION MEETING September 19, 2018
I-80 Cedar County
E of the Cedar River to approx 0.5 mi
W of Co Rd Y26
Project Number: IM-080-7(132)266--13-16
Photo: 2015- NAIP
Preliminary Plan:
Not Final - Subject to Change
LEGEND
PROPOSED PAVEMENT
PROPOSED GRANULAR SURFACE
PROPOSED BRIDGES
PROPERTY LINES
NUMBER OF LANES & DIRECTION
0 200 FEET
N