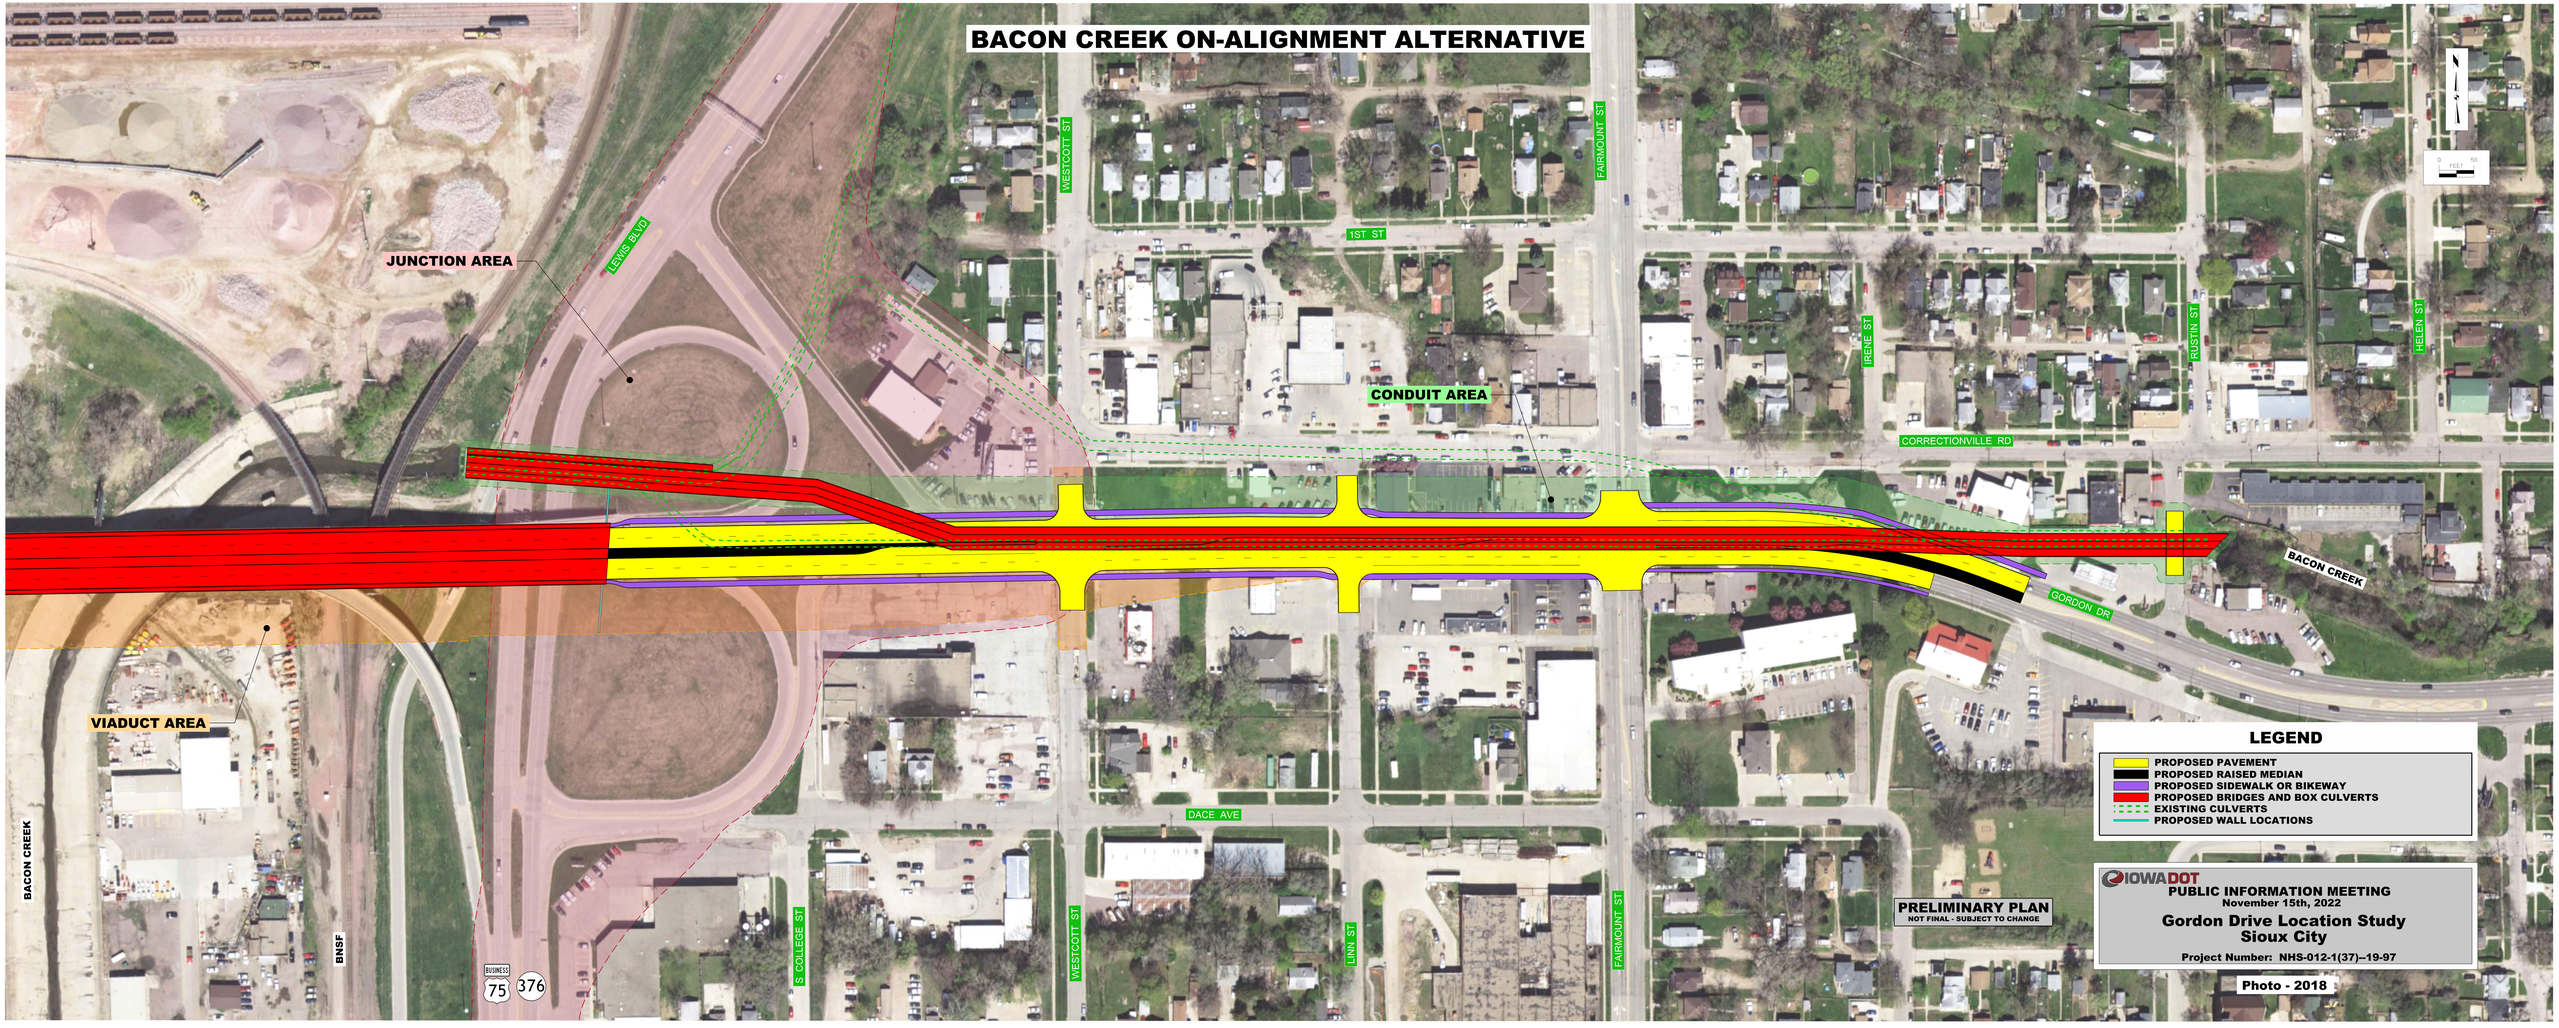BACON CREEK ON-ALIGNMENT ALTERNATIVE